


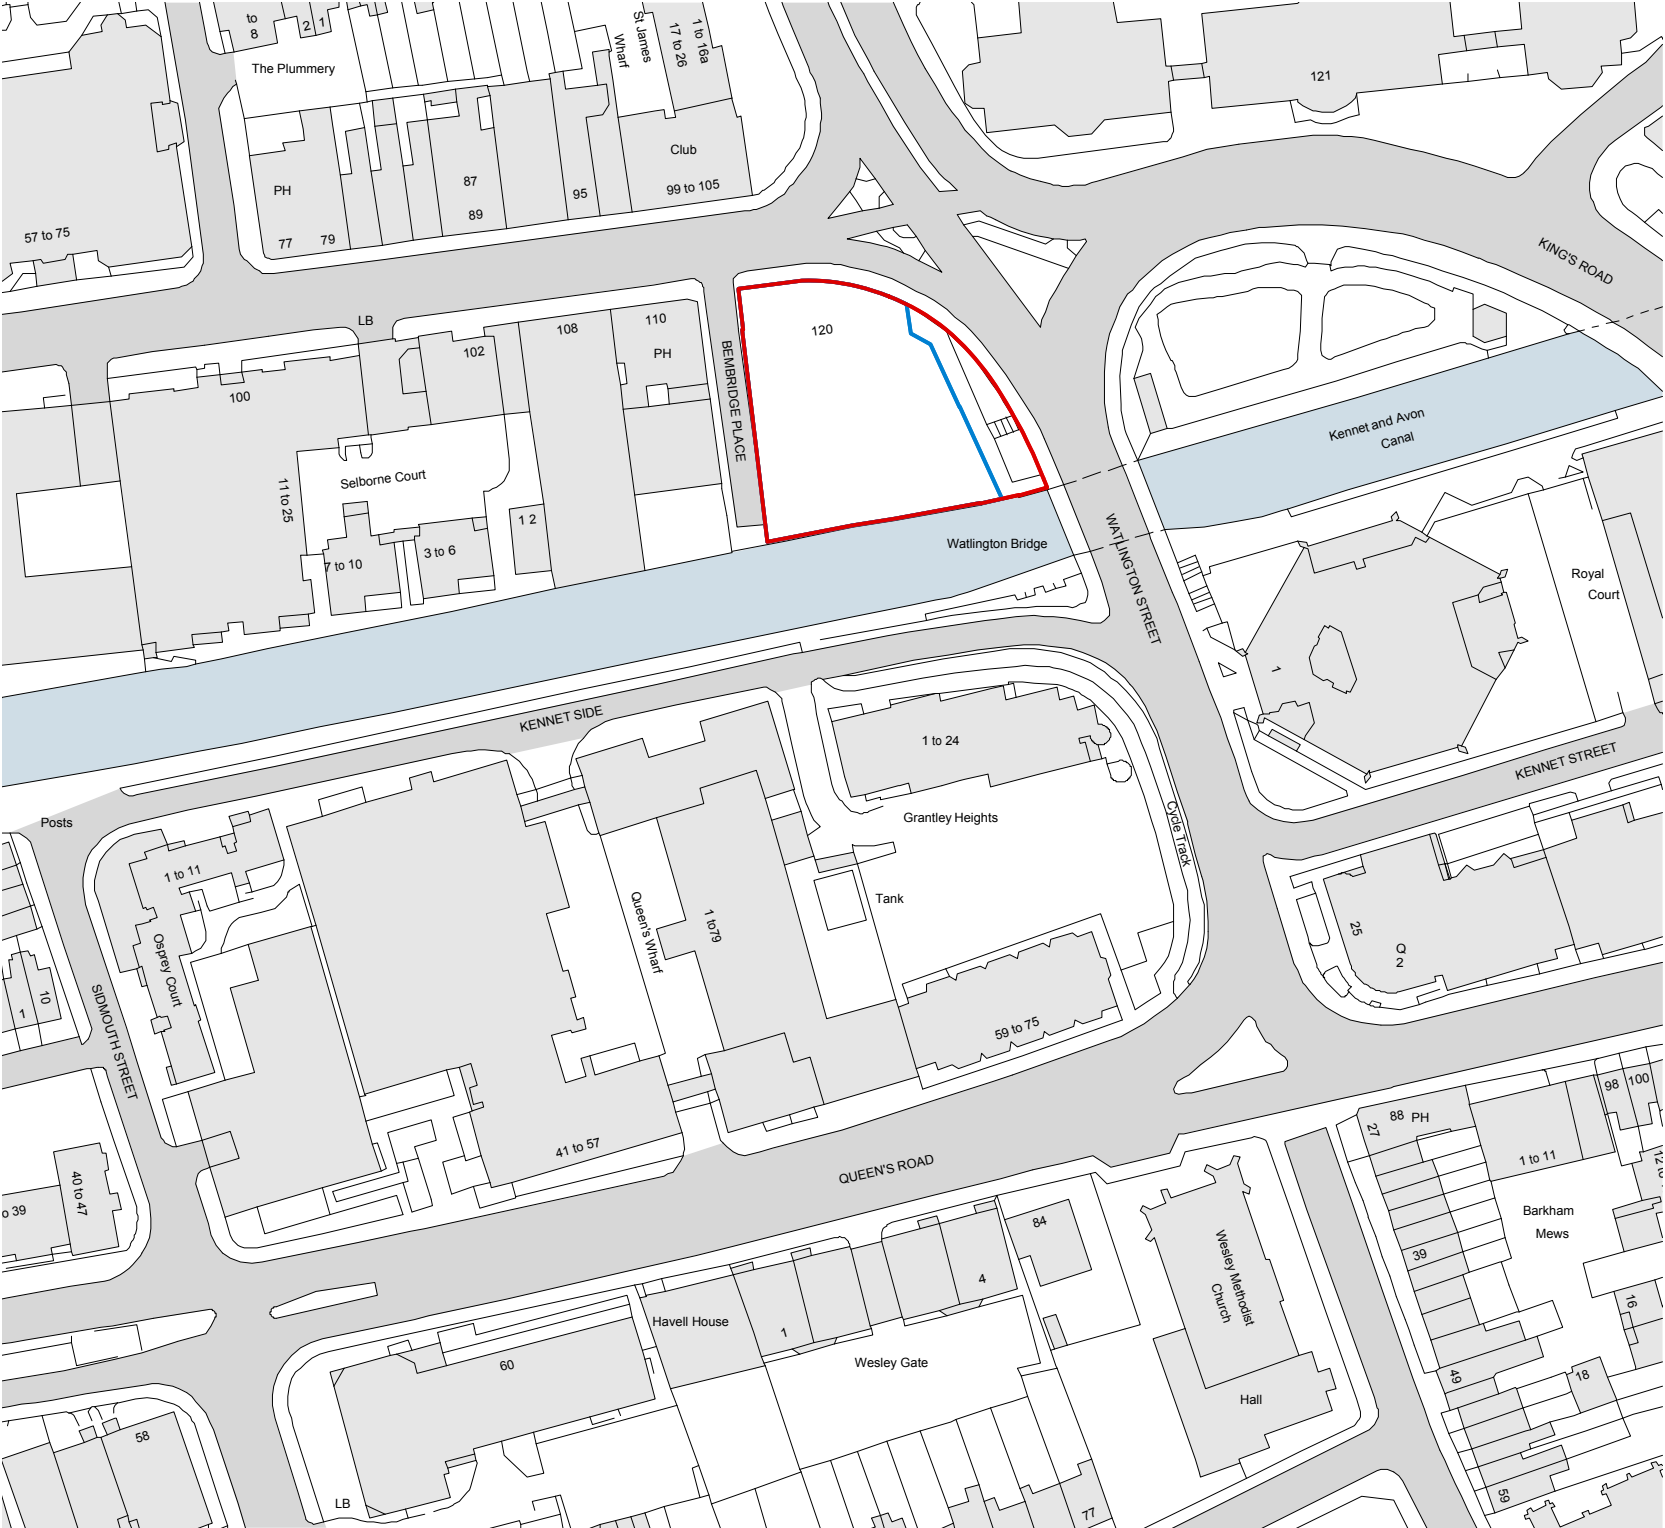

GENERAL NOTES				
All setting out must be checked on site				
All levels must be checked on site and refer to Ordnance Datum Newlyn unless alternative Datum given				
All fixings and weatherings must be checked on site				
All dimensions must be checked on site				
This drawing must not be scaled				
This drawing must be read in conjunction with the relevant specification clauses				
This drawing must not be used for land transfer purposes				
Calculated areas in accordance with Assael Architecture's Definition of Areas for Schedule of Areas				
This drawing must not be used on site unless issued for construction				
Subject to survey, consultation and approval from all statutory Authorities				
Revision Status: P=Preliminary T=Tender C=Contract				
© 2008 Assael Architecture Limited				
Assael Architecture Limited owns the copyright of this design and document which must not be reproduced in whole or part without the written permission of Assael Architecture Limited.				
DRAWING NOTES				
ELECTRONIC FILE REF N° A2261 100-F2				
STATUS	REVISION	DATE	DRN	CHK CDM



CLIENT	
CNM Estates	
PROJECT TITLE	
Kings Point, Reading	
DRAWING TITLE	
Site Location Plan	
SCALE @ A3 SIZE	DATE
1:1250	Dec '14
DRAWING N°	STATUS & REVISION
A2494 100	P1

Assael

Assael Architecture Limited
Studio 13
50 Carnwath Road
London SW6 3EG
T +44(0) 20 7736 7744
F +44(0) 20 7736 6677
E info@assael.co.uk
W www.assael.co.uk