


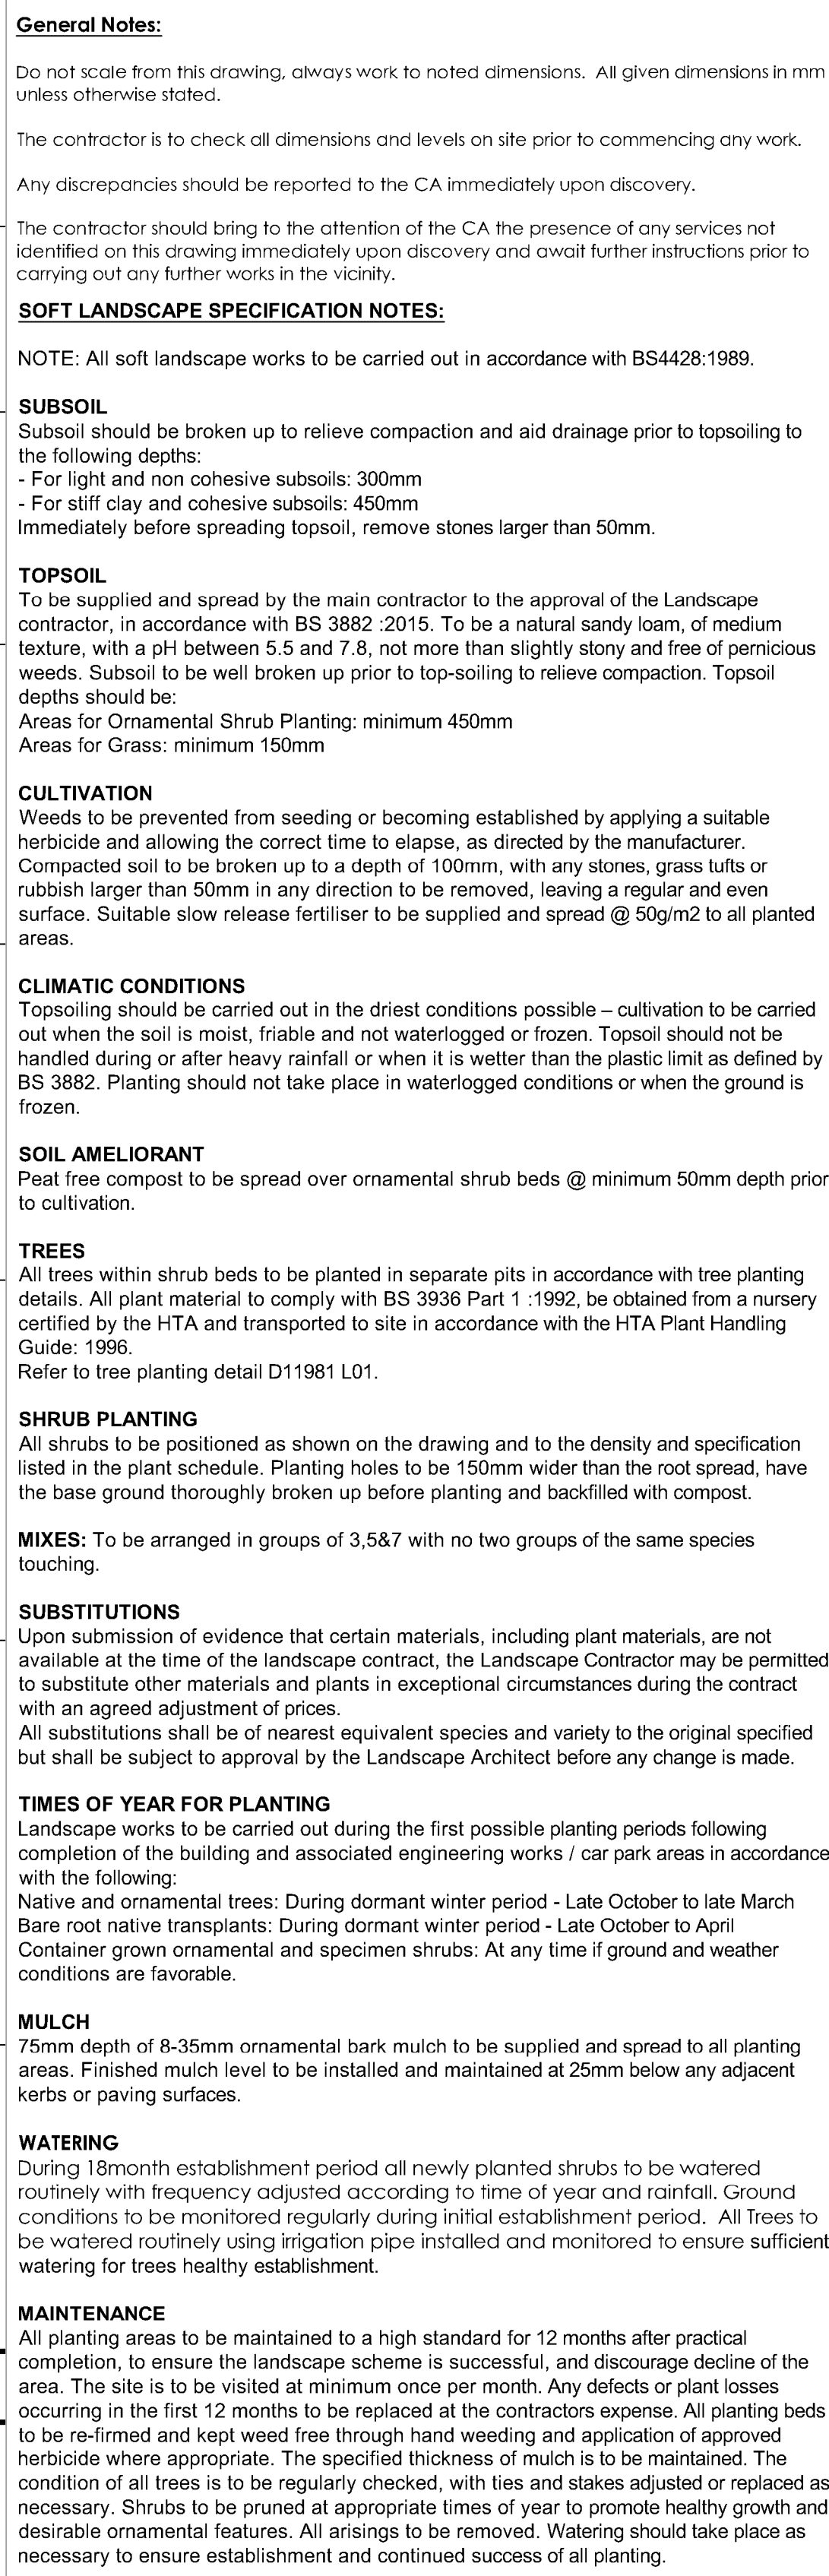

	Proposed tree Refer to schedule for species and specifications
	Existing trees to be removed Refer to Arboricultural tree survey & report for further info on existing trees.
	Existing trees & vegetation to be retained and protected during construction
	Proposed ornamental shrub planting Refer to schedule for species and specifications
	Proposed specimen shrubs Refer to schedule for species and specifications
	Proposed grass seed To be British Seed Houses Low Maintenance grass seed AG2 or similar approved
	Proposed linear root barrier Installed in accordance with manufacturers specification

02/07/16	Updated to coordinate with Architect comments	JW
05/05/16	Updated to coordinate with Architect revised the plan	JW
02/15/16	Revised in accordance with as Notated Environmental carbon comments rec'd (1/30/16)	JW
Revisions	Description	Drawn
Working Title	Landscape Plan	
Job Draw No.	V11981 L01	Rev C

LANDSCAPE DESIGNERS

4 ST JOHNS NORTH, WAKEFIELD, WFI 30A, TEL: 01 924 332056
www.vectordis.com