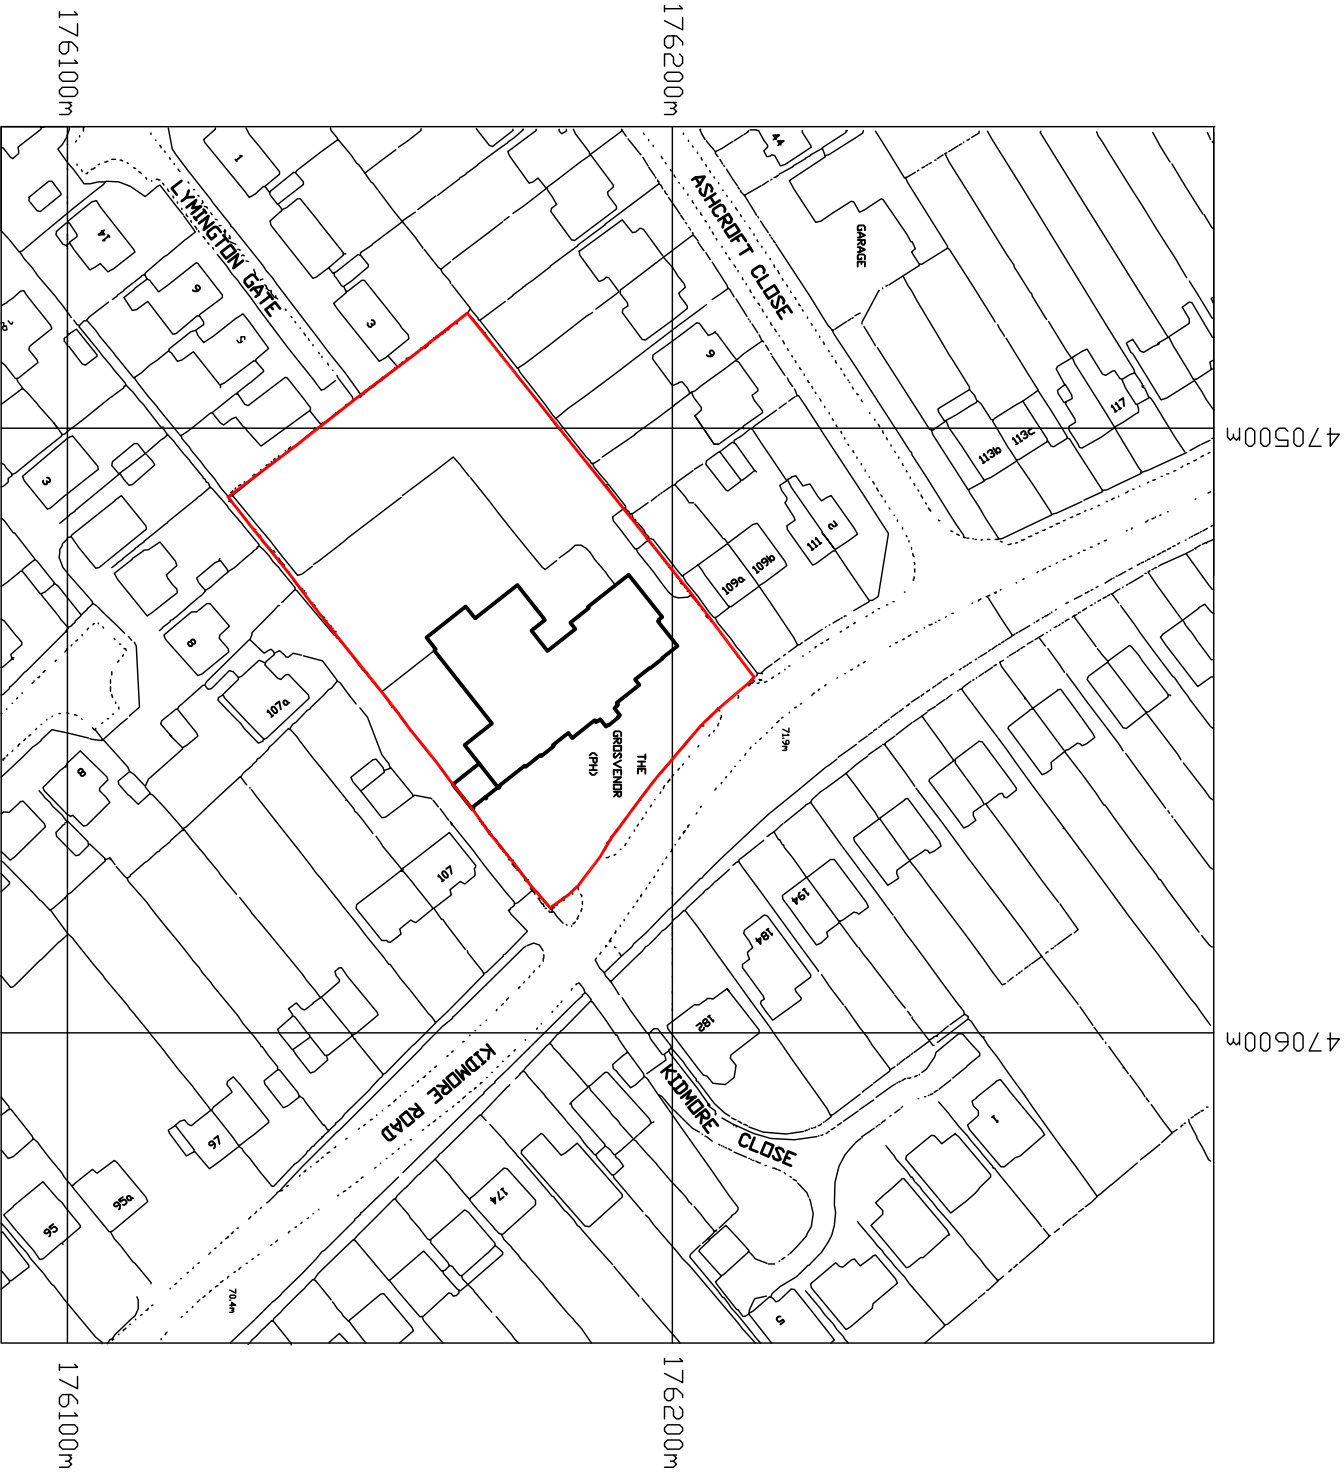


DO NOT SCALE. WRITTEN DIMENSIONS TO BE USED IN PREFERENCE TO SCALED DIMENSIONS. ALL DIMENSIONS TO BE CHECKED ON SITE BY CONTRACTOR & ALL DISCREPANCIES TO BE REPORTED TO JMDA	
JOB TITLE	
THE GROSVENOR 109 KIDMORE ROAD, READING BERKSHIRE, RG4 7NH	
DRAWING TITLE	
LOCATION PLAN	
SCALE 1:1250 @ A4	DRAWING No
DATE NOV 2016	JMDA1301/200
DRAWN BY (ORDNANCE SURVEY)	
 JMDA LTD Interior Architecture Graphics 2 The Holmes Shipwharf, York, YO8 5SL T: 01757 288 399 info@jmda.co.uk www.jmda.co.uk	