

KEY

SECURITY HOARDING

EXISTING FOOTPATH LINK
TO BE RETAINED TEMPORARILY


CONTRACTOR & VISITOR PARKING

SITE COMPOUND & MATERIALS STORAGE

WHEEL WASHING FACILITY

VEHICULAR ROUTE TO SERVE DEVELOPMENT

ANTICIPATED BUILD ROUTE

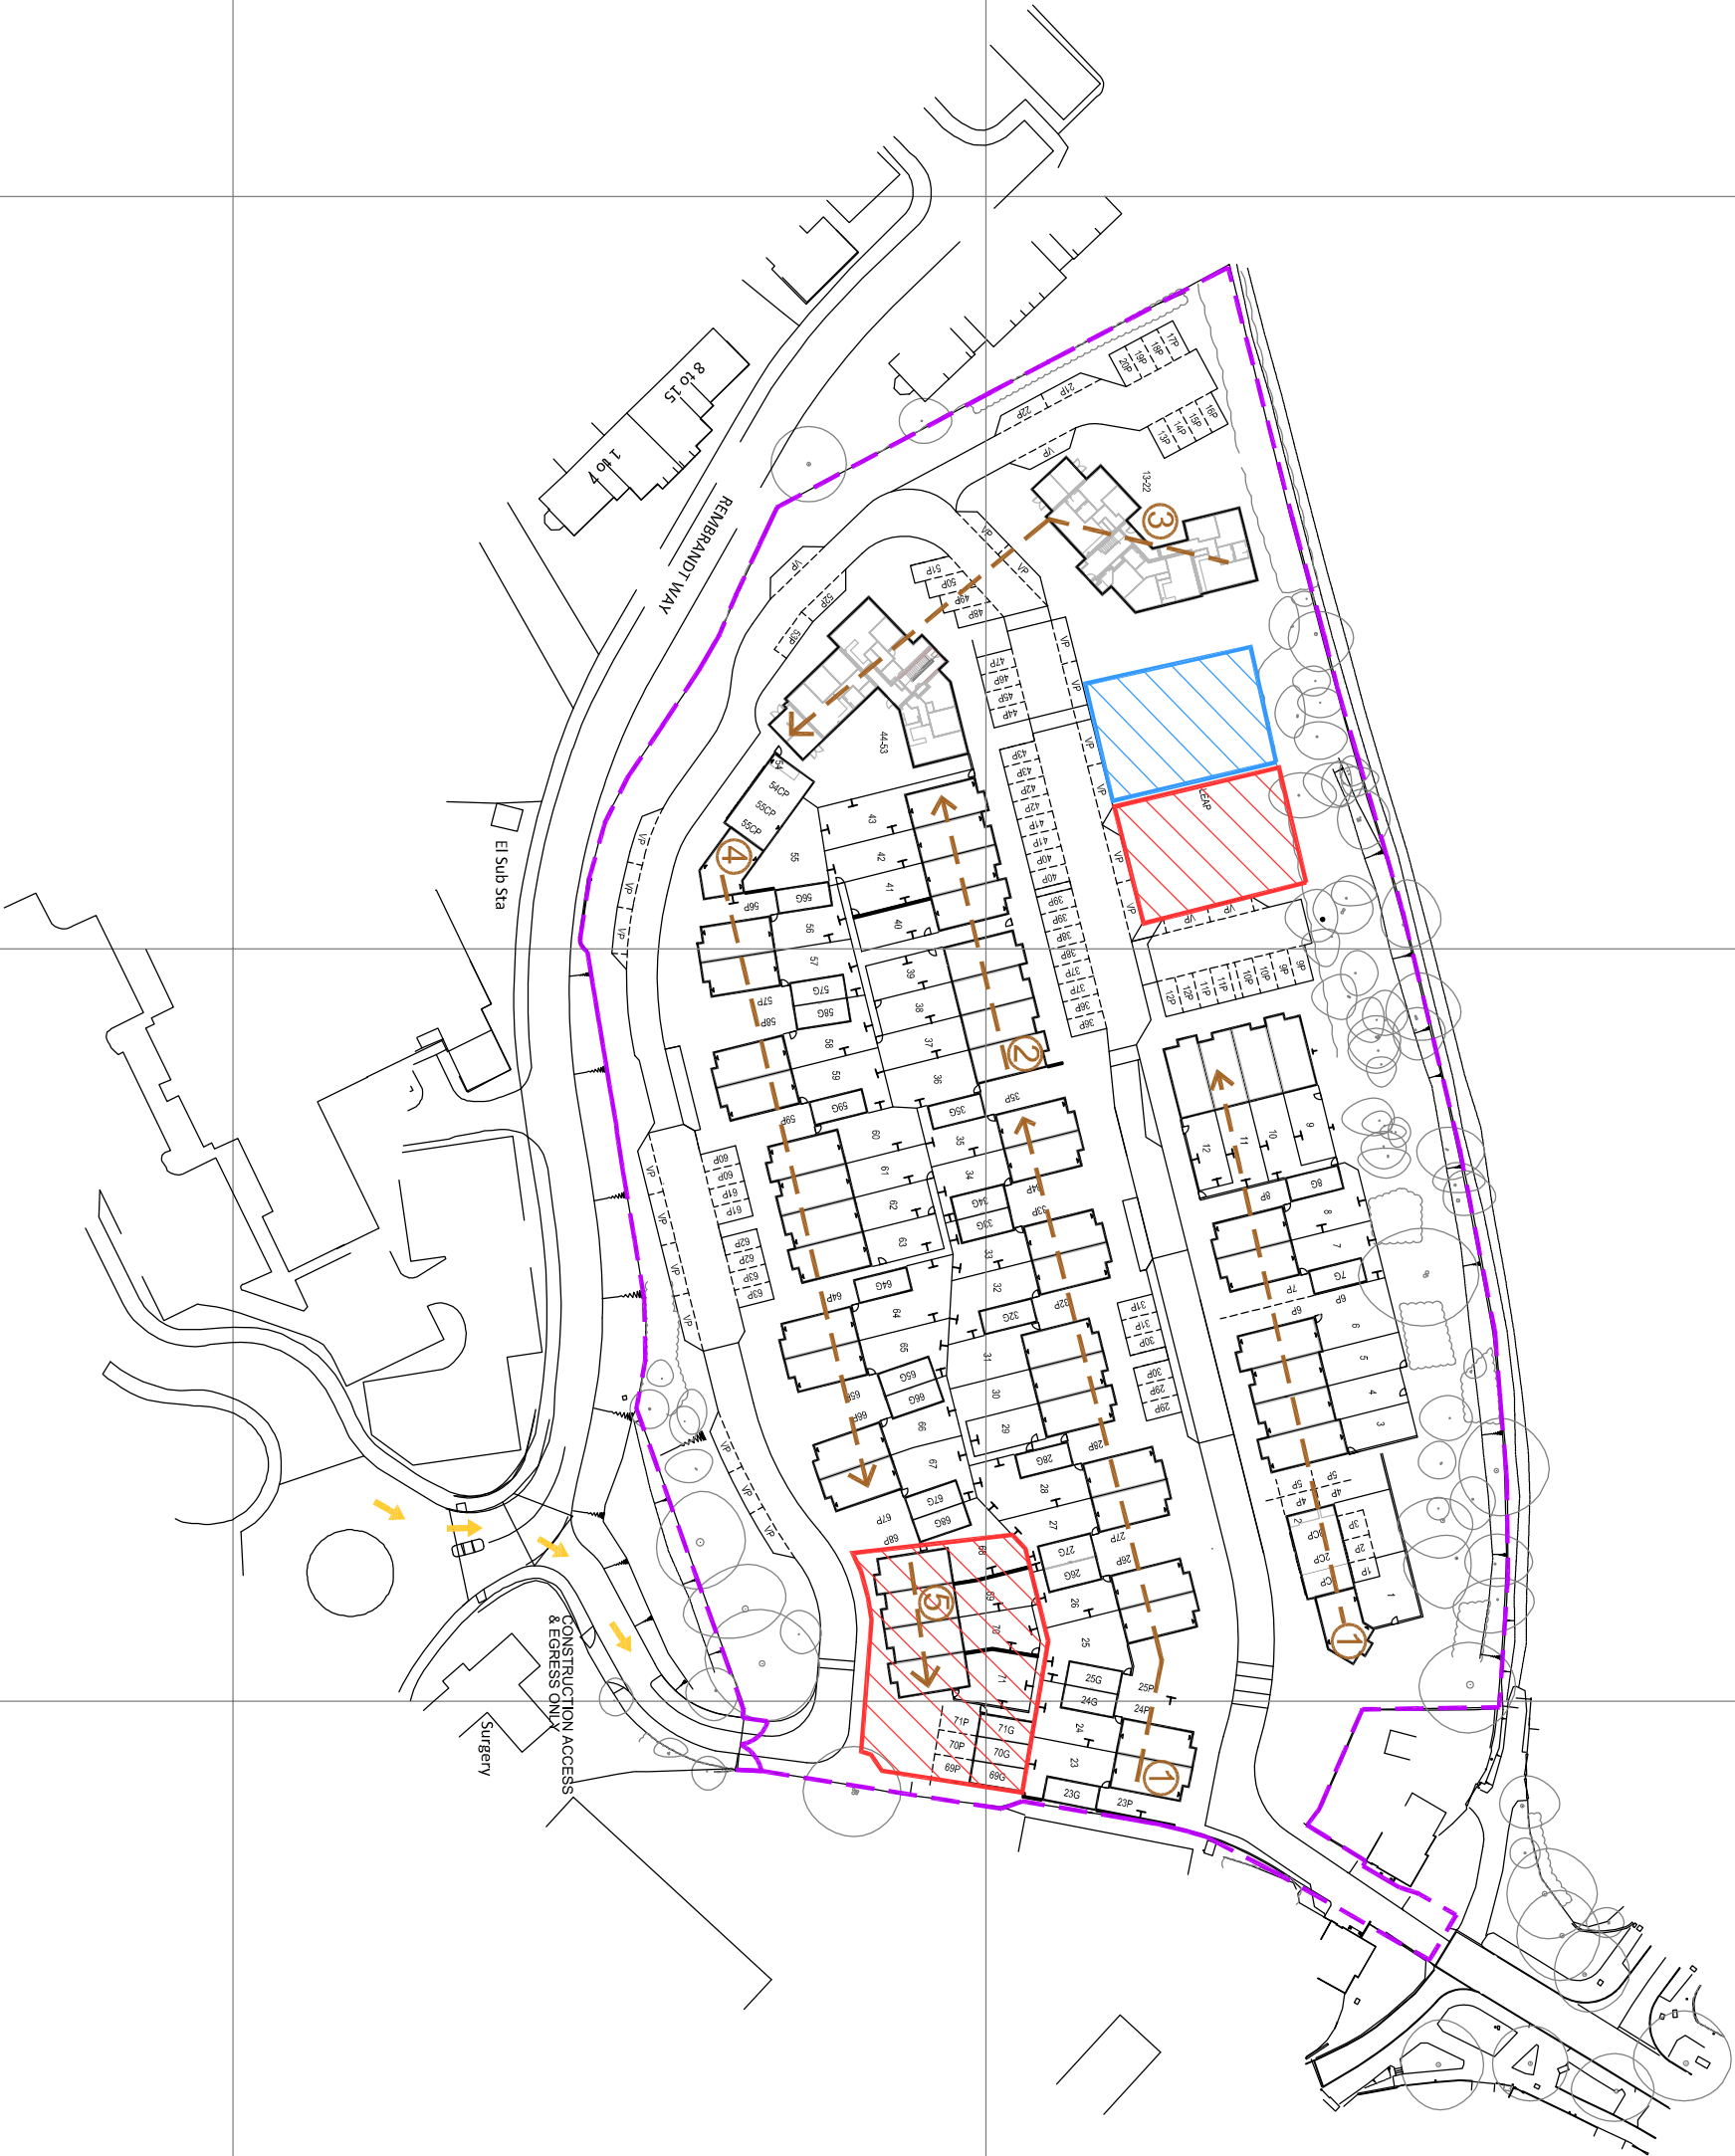

A		16-09-16 ADJUSTED SITE COMPOUND BOUNDARY		KLM
REV	DATE	DETAILS		BL
JOB				
COLEY PARK, READING				
TITLE				
CONSTRUCTION METHOD STATEMENT PLAN				
INITIAL PHASE				
SCALE		DRN	KLM	CHKD
1:10000@A3		DATE	19-08-16	DATE
Taylor Wimpey West London 100 White Horse Road Hemel Hempstead, HX1 2RN Telephone 01256 760606 Fax 01256 765884				

DRG.No. 20674/INIT		Rev. A
--------------------	--	--------