




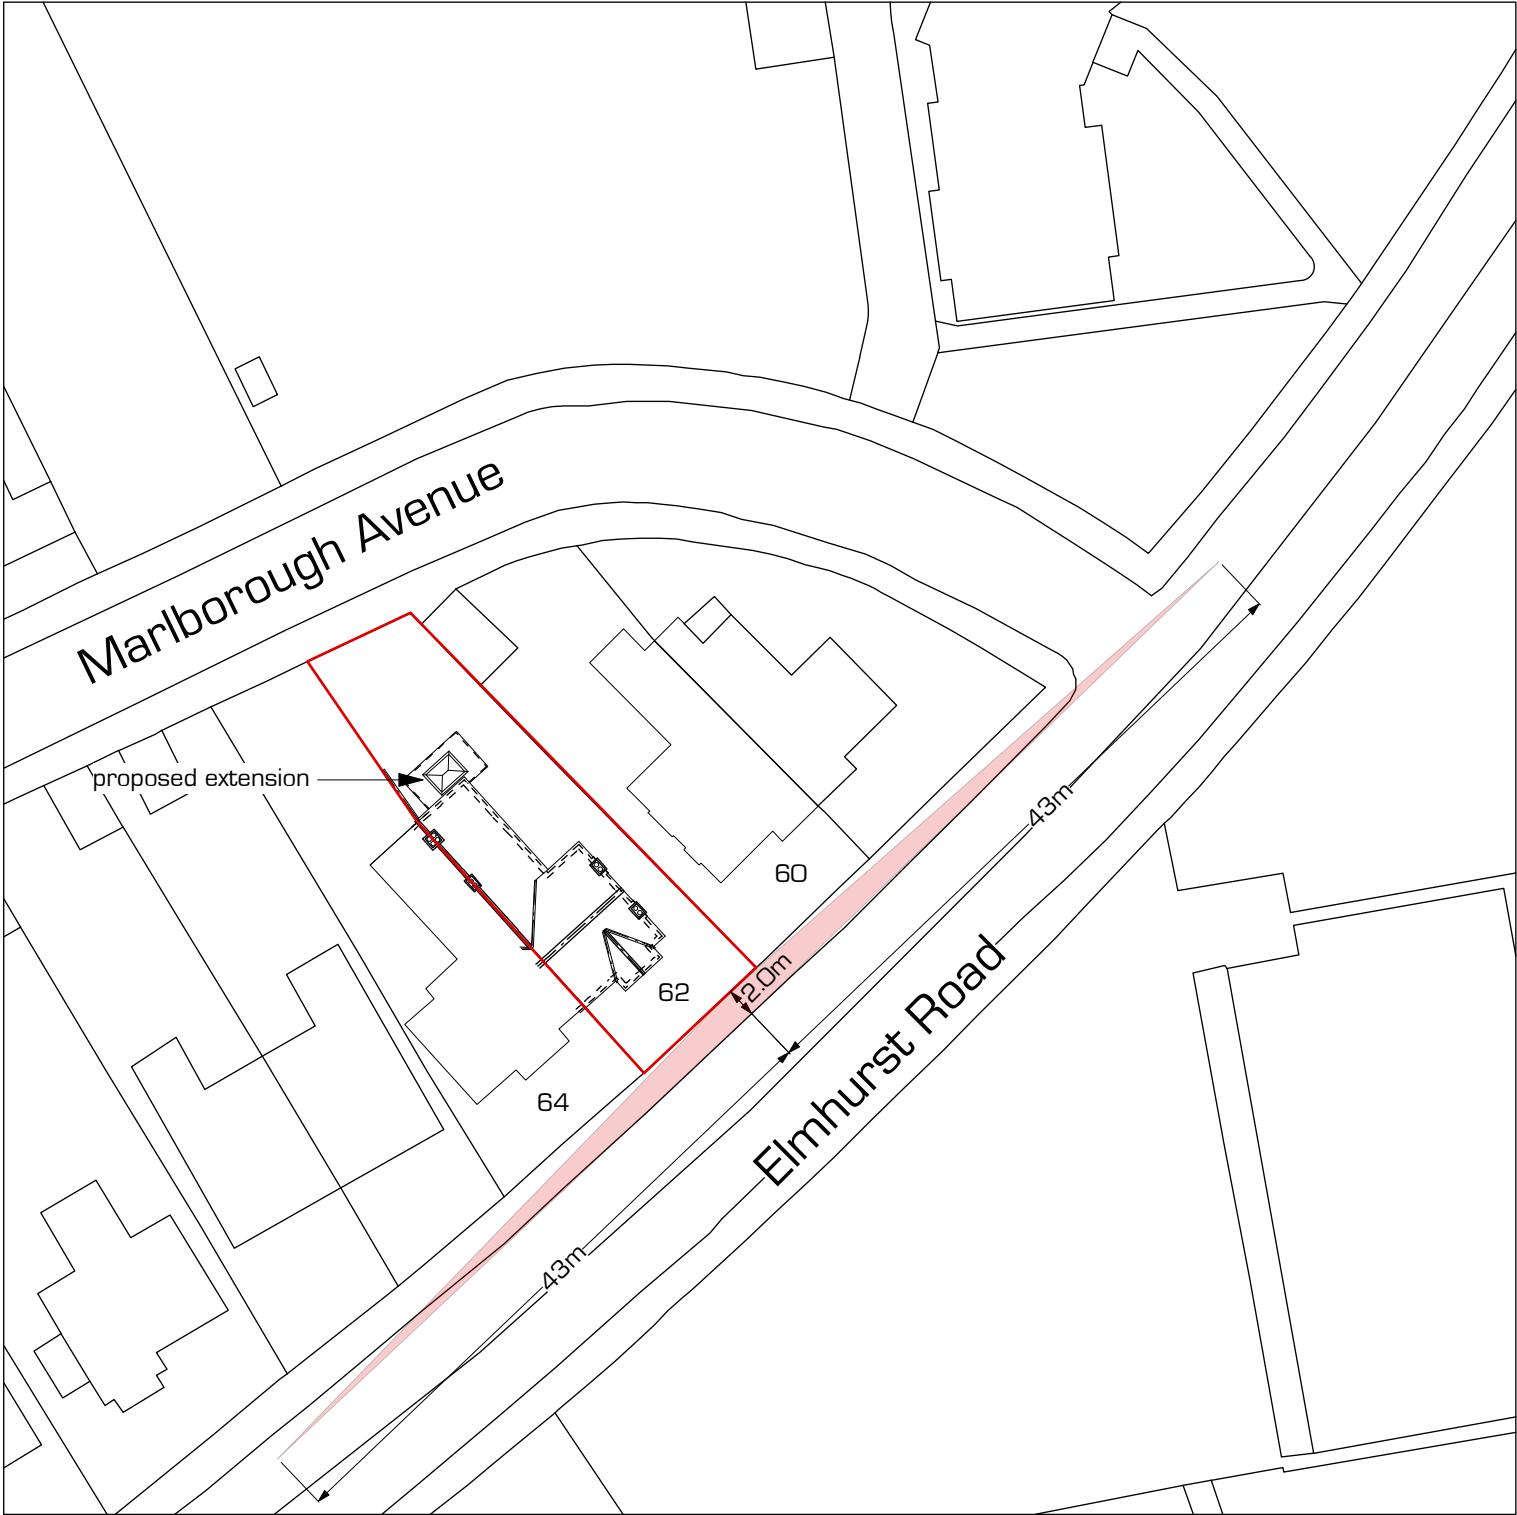

BLOCK PLAN @ 1:500
Showing visibility splays of 43m along Elmhurst Road

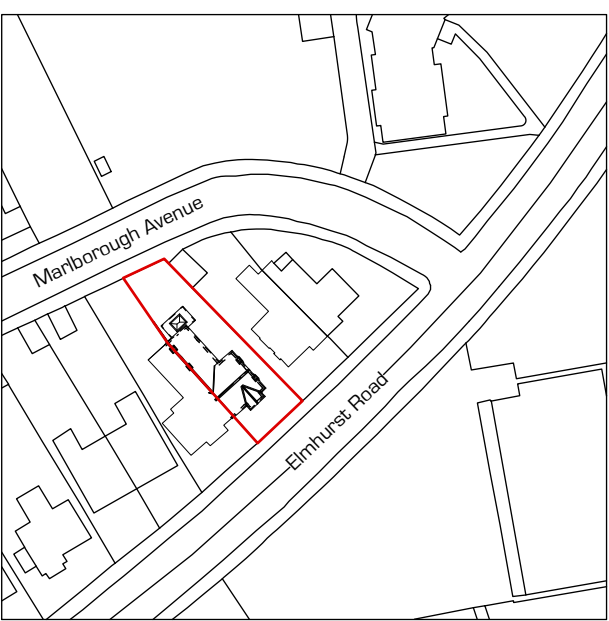

LOCATION PLAN @ 1:1250

 


Please note practice address
is now:
14 Heathermount Gardens
Crowthorne
RG45 6HW
tel: 01344 751144
mob: 07989 309302

Notes

Revision B: Proposed pitched & gabled slate roof replaced with flat roof with parapet detail and lantern rooflight.

This drawing was produced for Development and Building Control purposes only; all dimensions are approximate, and should be checked on-site by the Contractor prior to setting out, fabrication, and/or ordering of any materials. This drawing alone is insufficient to form a contract; it should be used in conjunction with Notes, Specifications, Schedule of Work or other priced document, and the Agreement. Atherstone White Architecture will not be liable for any damage, failings or loss, relating to any element of the design which is a consequence of any designs, acts or omissions of any third party. All Engineer's information to take precedence.

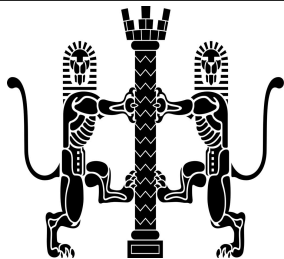

Atherstone White Architecture
RIBA Chartered Practice
The Maisonette
18 Bulmershe Rd
Reading RG1 5RJ

telephone: 0118 9353477
mobile: 07989 309302

CLIENT:	Dr M. Jefferies & Mr T. Jefferies		
DRAWING TITLE:	Block and Location Plans		
DATE:	27/11/2013	DWG No:	AWA13.02.01
SCALE:	1:500 & 1:1250 @ A3	REVISION:	B
PROJECT:	Single Storey Extension, Internal Alterations & Front Driveway at: 62 Elmhurst Rd, Reading, Berkshire, RG1 5HY		