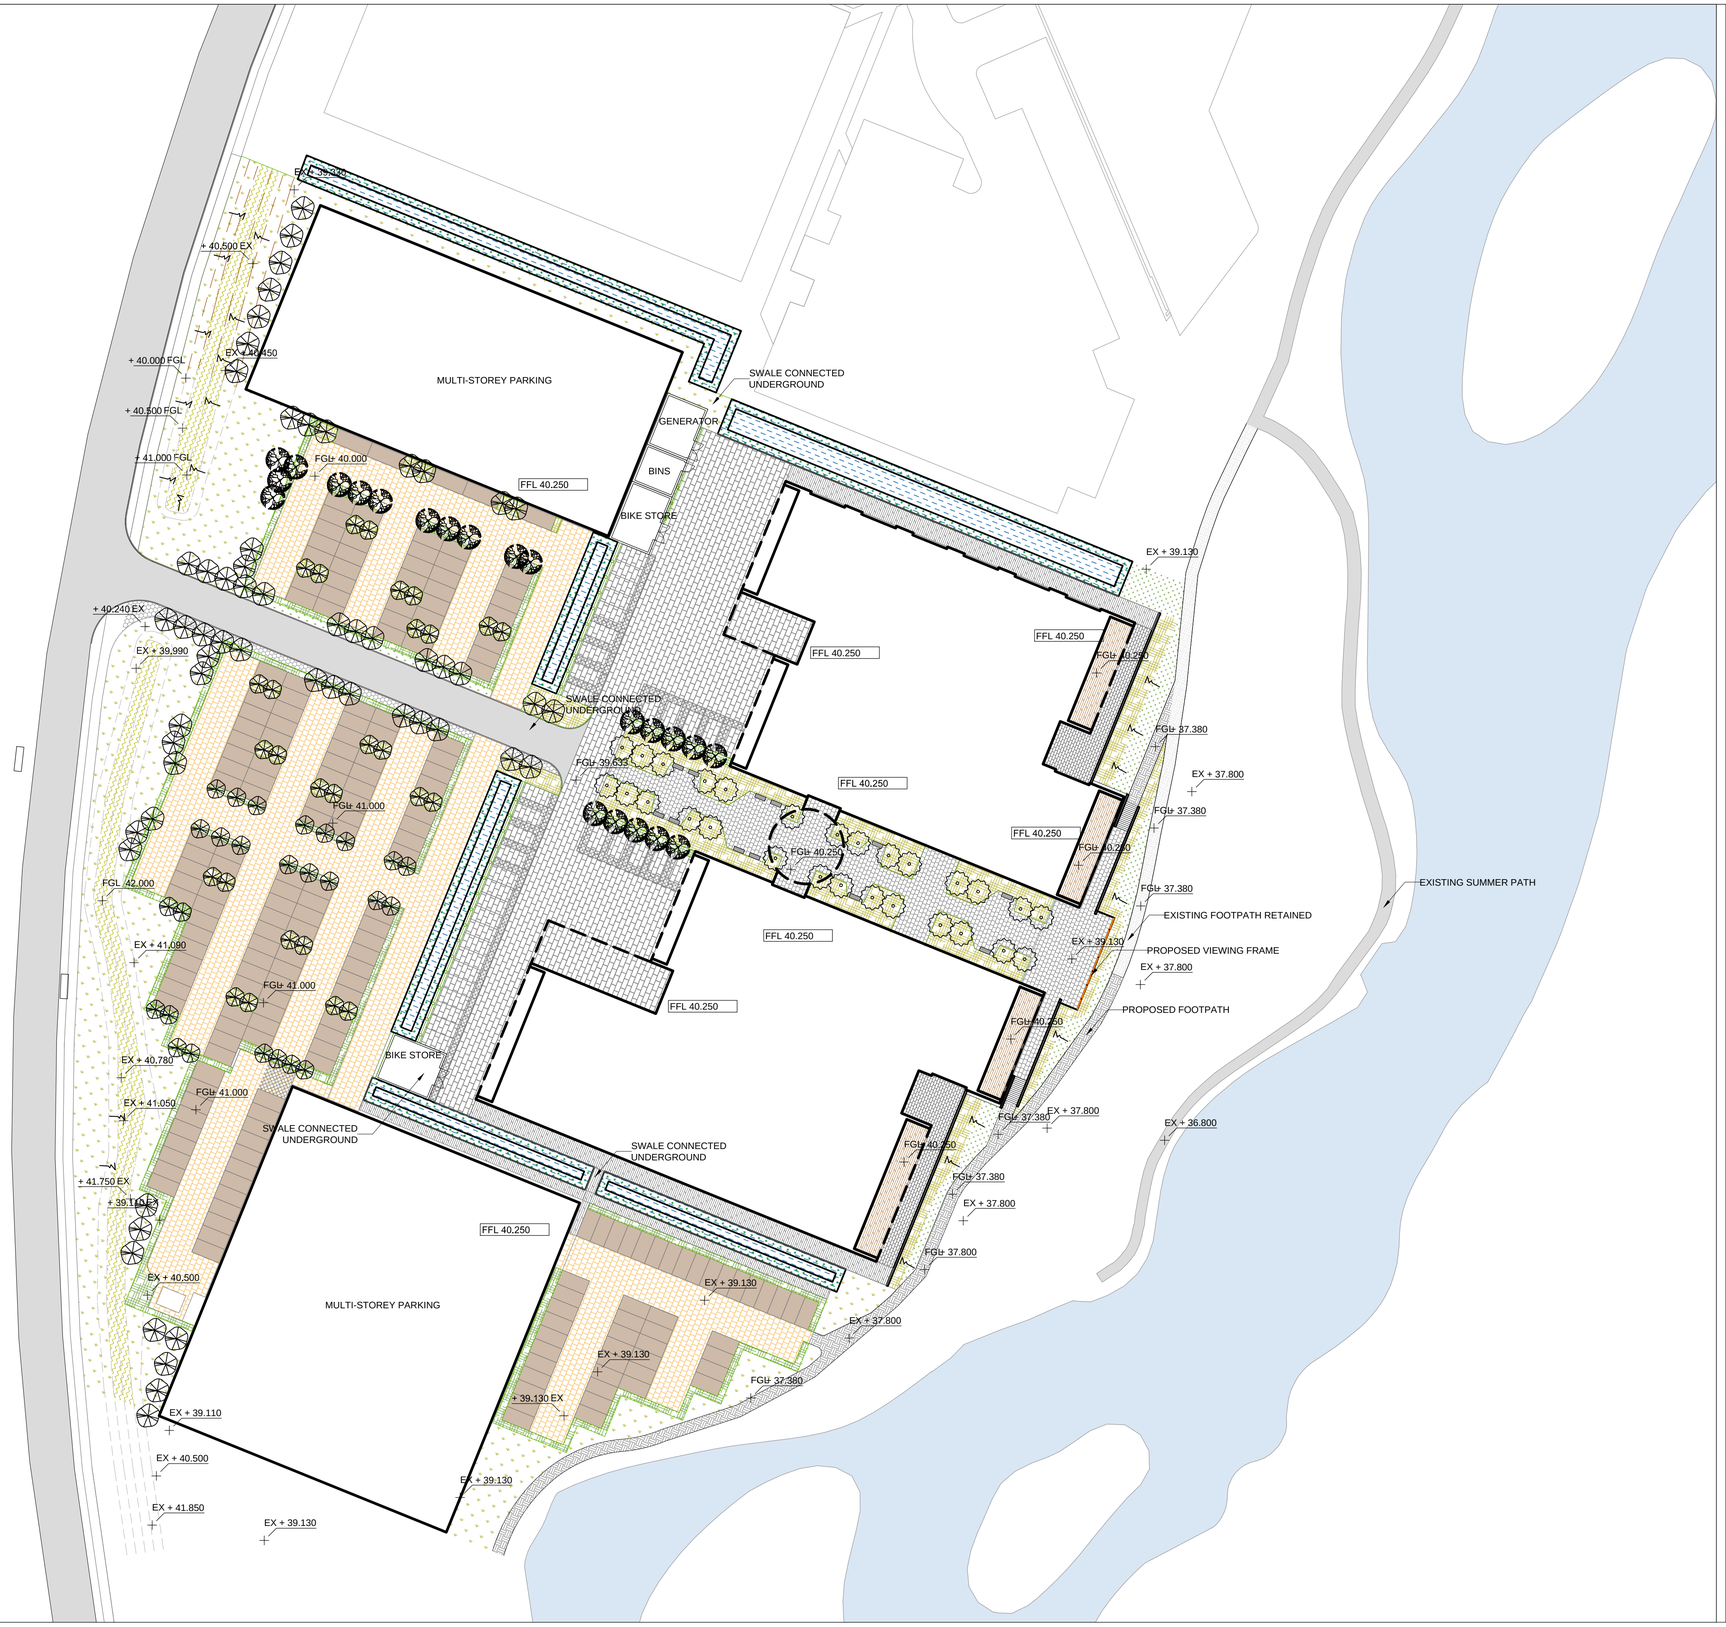

HARDWORKS KEY

- EXISTING VEHICULAR GRADE MACADAM
- PARKING PAVING
- CAR PARK ACCESS ROAD PAVING
- VEHICULAR GRADE ENTRANCE PAVING Silver Grey paving slabs
- GARDEN ROOMS PAVING Silver Grey paving setts
- FOOTPATH PAVING
- TIMBER DECKING
- EXISTING WINTER PATH RETAINED
- PROPOSED WINTER PATH
- GRAVEL FOOTPATH
- GARDEN ROOMS BENCHES
- PROPOSED GREEN SCREEN Mobilane green screen
- PROPOSED VIEWING FRAME
- PROPOSED LAND FORM CONTOUR LINE
- EXISTING LAND FORM CONTOUR LINE

SOFTWORKS KEY

- HERBACEOUS/SHRUB PLANTING
- GROUNDCOVER PLANTING
- HEDGE PLANTING
- WILDFLOWER SEED MIX
- SWALE WATER EDGE PLANTING
- ORNAMENTAL GRASS
- PROPOSED TREE STANDARD
- PROPOSED SWALE

DO NOT SCALE FROM DRAWING

Drawing Information

Copyright of Place Design + Planning Ltd. 2008
All Rights Reserved

PLEASE NOTE: Figured dimensions take precedent over scale, do not scale from drawings.

Inform Place Design + Planning Ltd of any discrepancies before works commence on site.

All dimensions to be checked on site

SIGNIFICANT HEALTH, SAFETY & ENVIRONMENTAL INFORMATION RELATING TO CDM

HEALTH:

SAFETY:

ENVIRONMENTAL:

IT IS ASSUMED ALL WORKS WILL BE CARRIED OUT BY A COMPETANT CONTRACTOR WORKING, WHERE APPROPRIATE , TO AN AGREED METHOD STATEMENT

No.	Revision	date	by	checked

Client
Green Park Reading No.1 LLP

Project Title
400 Longwater Avenue

Drawing Title
Landscape GA Plan

Project Stage
PLANNING

PLACE Design + Planning
Place Design + Planning Ltd
16 West Barnes Lane
London, SW20 0BU, UK
+44 2089944 1940
+44 2089441117

scale 1:500 at A1 date 08.03.16 drw by RS ch by GH

drw no. 537_PL_001 rev no. P00