


9 KELVEDON WAY

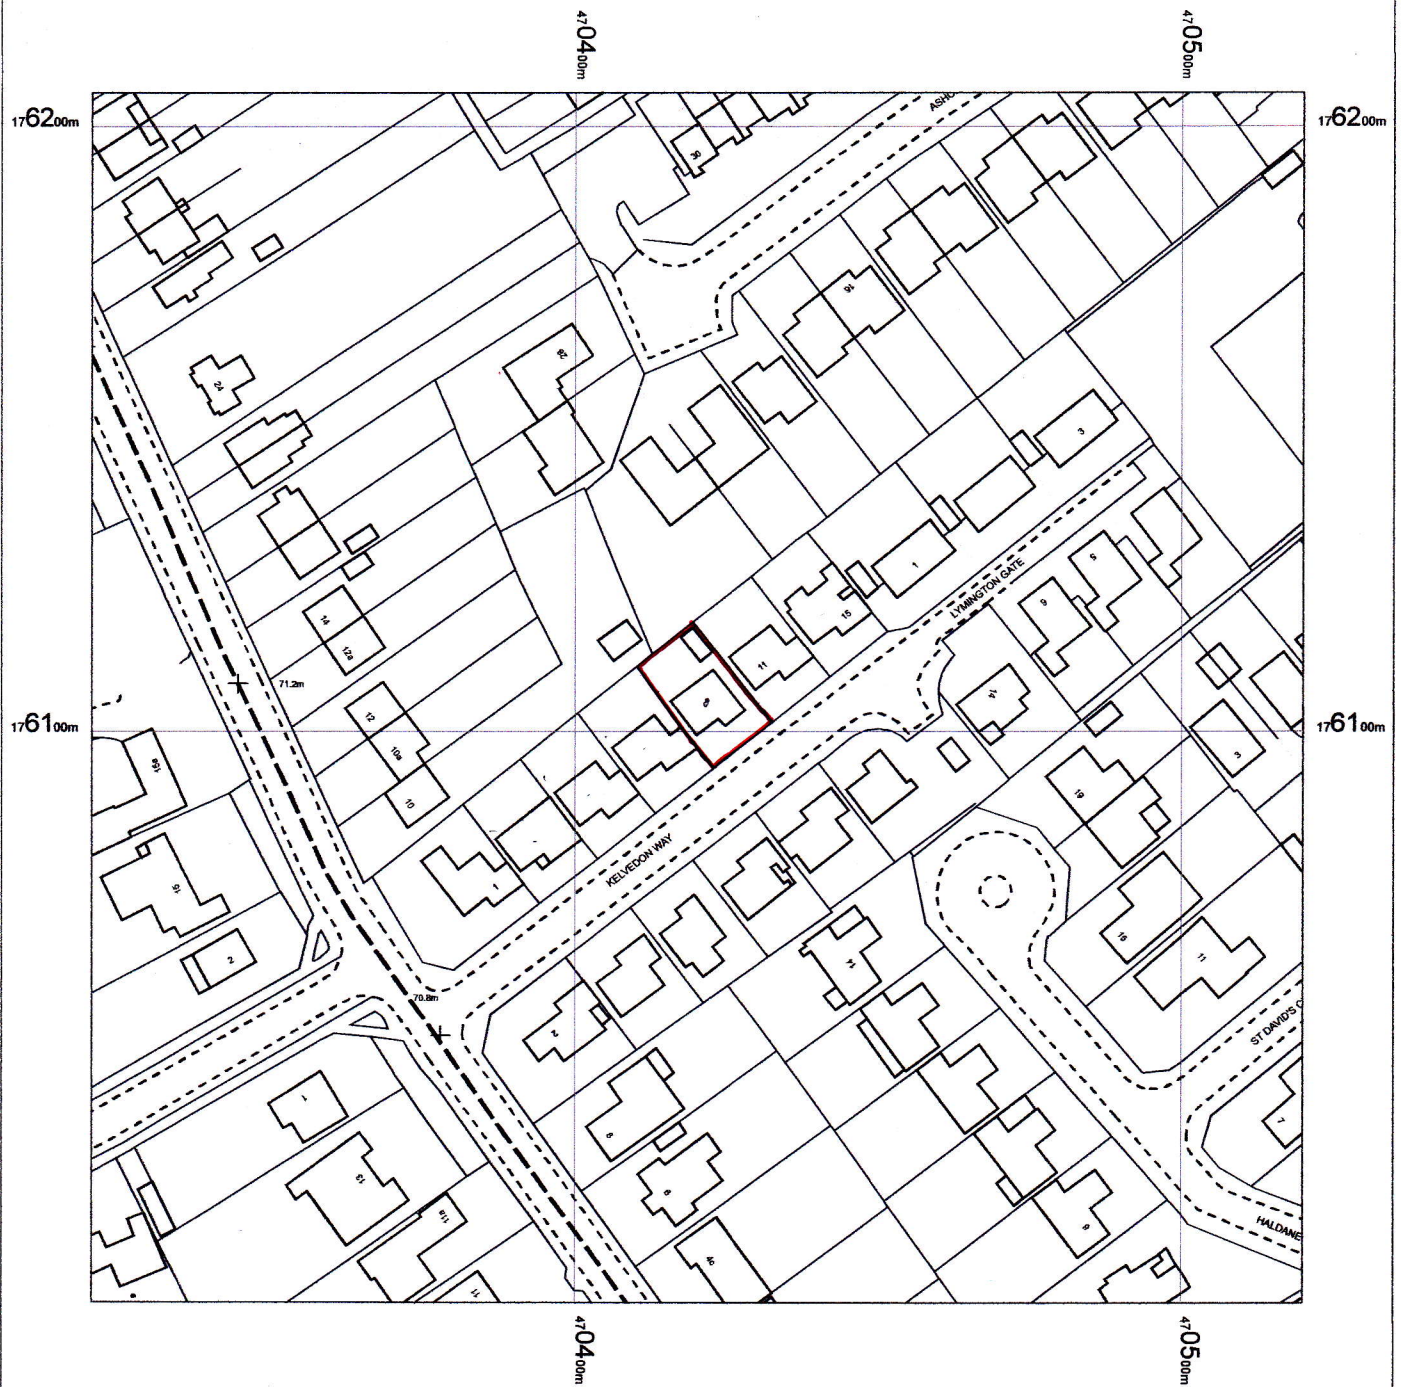

0 5 10 15 20 25 30 35 40 45 50
m

OS MasterMap 1250/2500/10000 scale
03 September 2015, ID: BW1-00460177
www.blackwellmapping.co.uk

1:1250 scale print at A4, Centre: 470420 E, 176106 N

©Crown Copyright Ordnance Survey. Licence no.
100041040

Mapping
sourced from

Ordnance
Survey



BLACKWELL'S
www.blackwellmapping.co.uk

TEL: 02920 228 779
maps.cardiff@blackwell.co.uk