


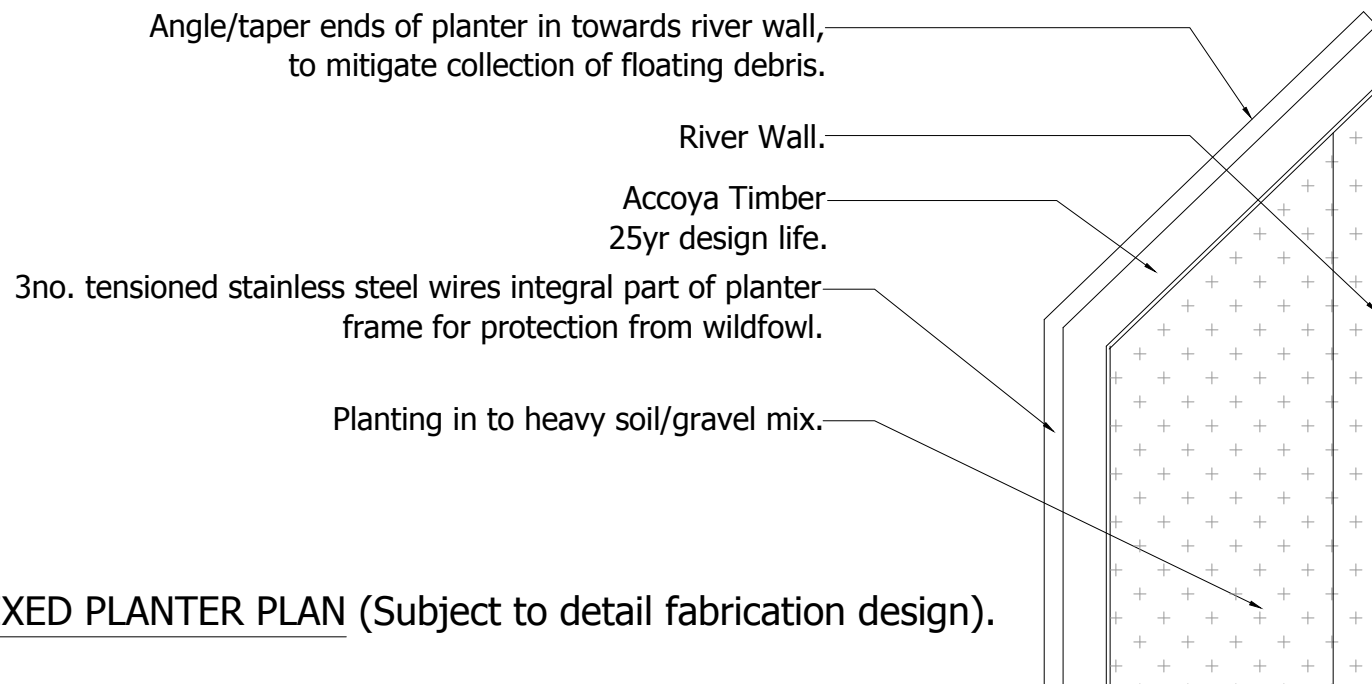

PERFORMANCE CRITERIA: Extracts from PBA Technical Note

Fabrication drawing required, with consultant Engineer detail design input.


Level of planter installation and depth of planter design must be carefully set to allow for partial submersion of the planter. The Standard Head Water Level is to be confirmed with the Environment Agency.

During a flood event these planters will become submerged. Damaged vegetation will need to be removed and replaced as part of a maintenance strategy.

Wildfowl protection wires need to be installed in order to provide some protection against wildfowl ingress in to the planter.

The timber planter should have a design life of 25 years.

As with all landscape planting installations a maintenance programme will need to be provided and adhered to in order for the planting to establish.

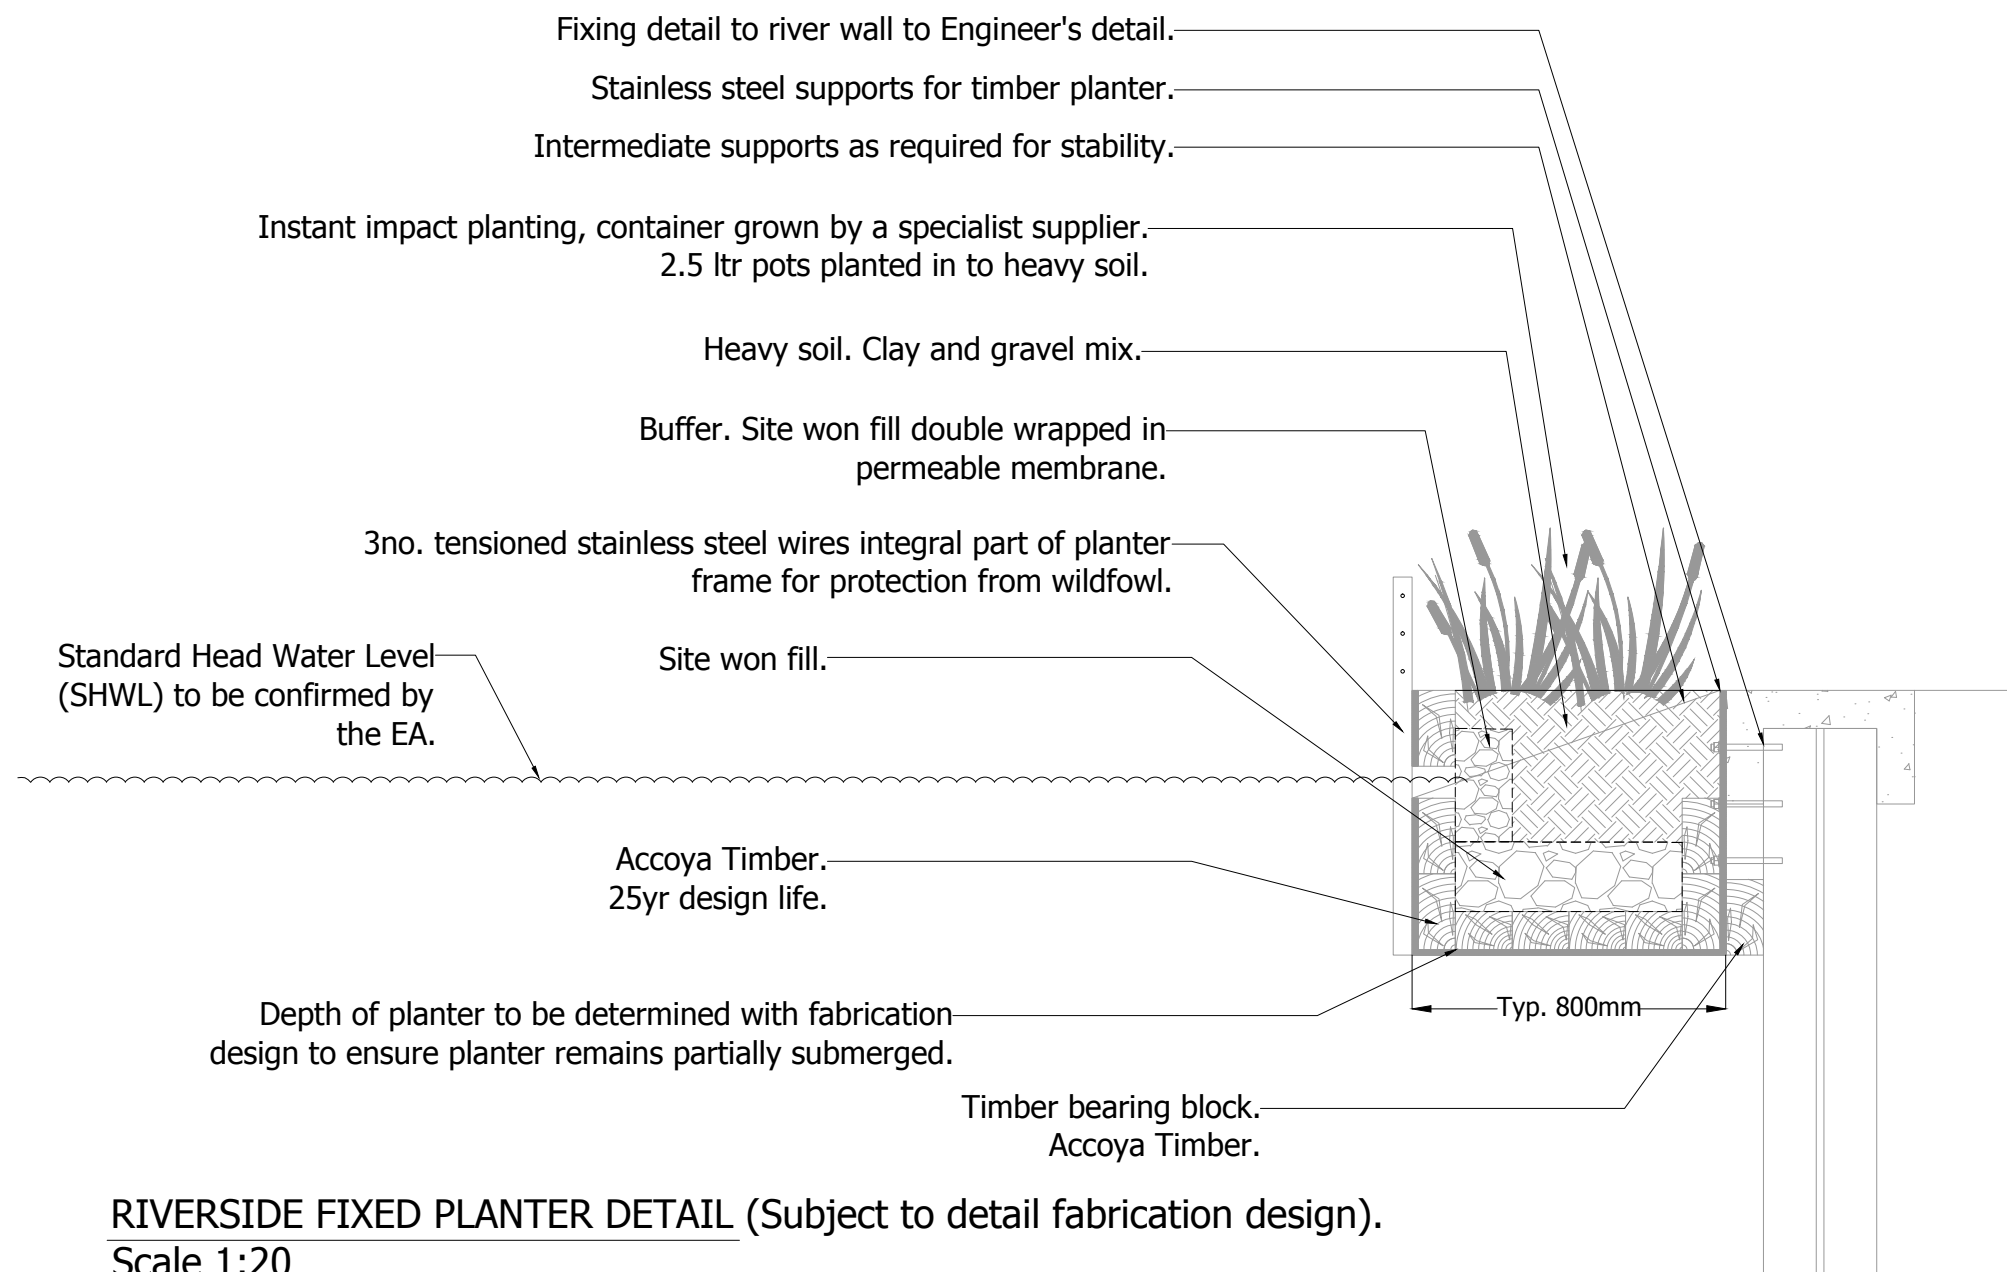

Project			
Oracle Riverside Reading			
Drawing Title			
Riverside Planter Detail			
Date	Scale	Drawn by	Check by
11.01.16	1:20	CAD	MY
Project No	Drawing No	Revision	
19699	RG-SK-L-33	-	