



REV	DATE	DESCRIPTION			
-	-	-			

STATUS

PLANNING

CLIENT
BRAD MCCOUID

ADDRESS
WILSON ROAD
READING
BERKSHIRE
RG30 2RS



Unit 1,
The Trading Estate,
Littleton Lane,
Shepperton,
TW17 0NF

info@designworkstudios.co.uk
www.designworkstudios.co.uk

DRAWING BY PT

CHECKED BY DS

SCALE 1:100 @A3






DATE 10.10.2015

DWG #

1024-00-EXGA -


TITLE

GROUND & FIRST FLOOR
GENERAL ARRANGEMENT
EXISTING

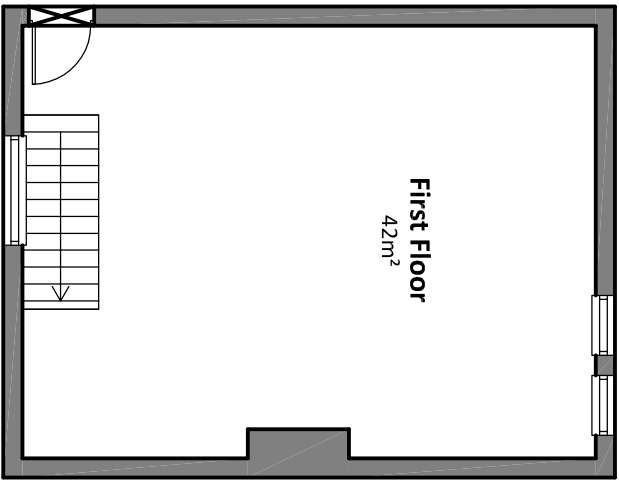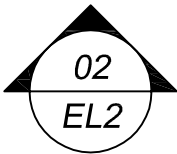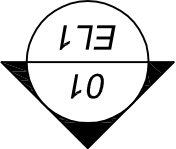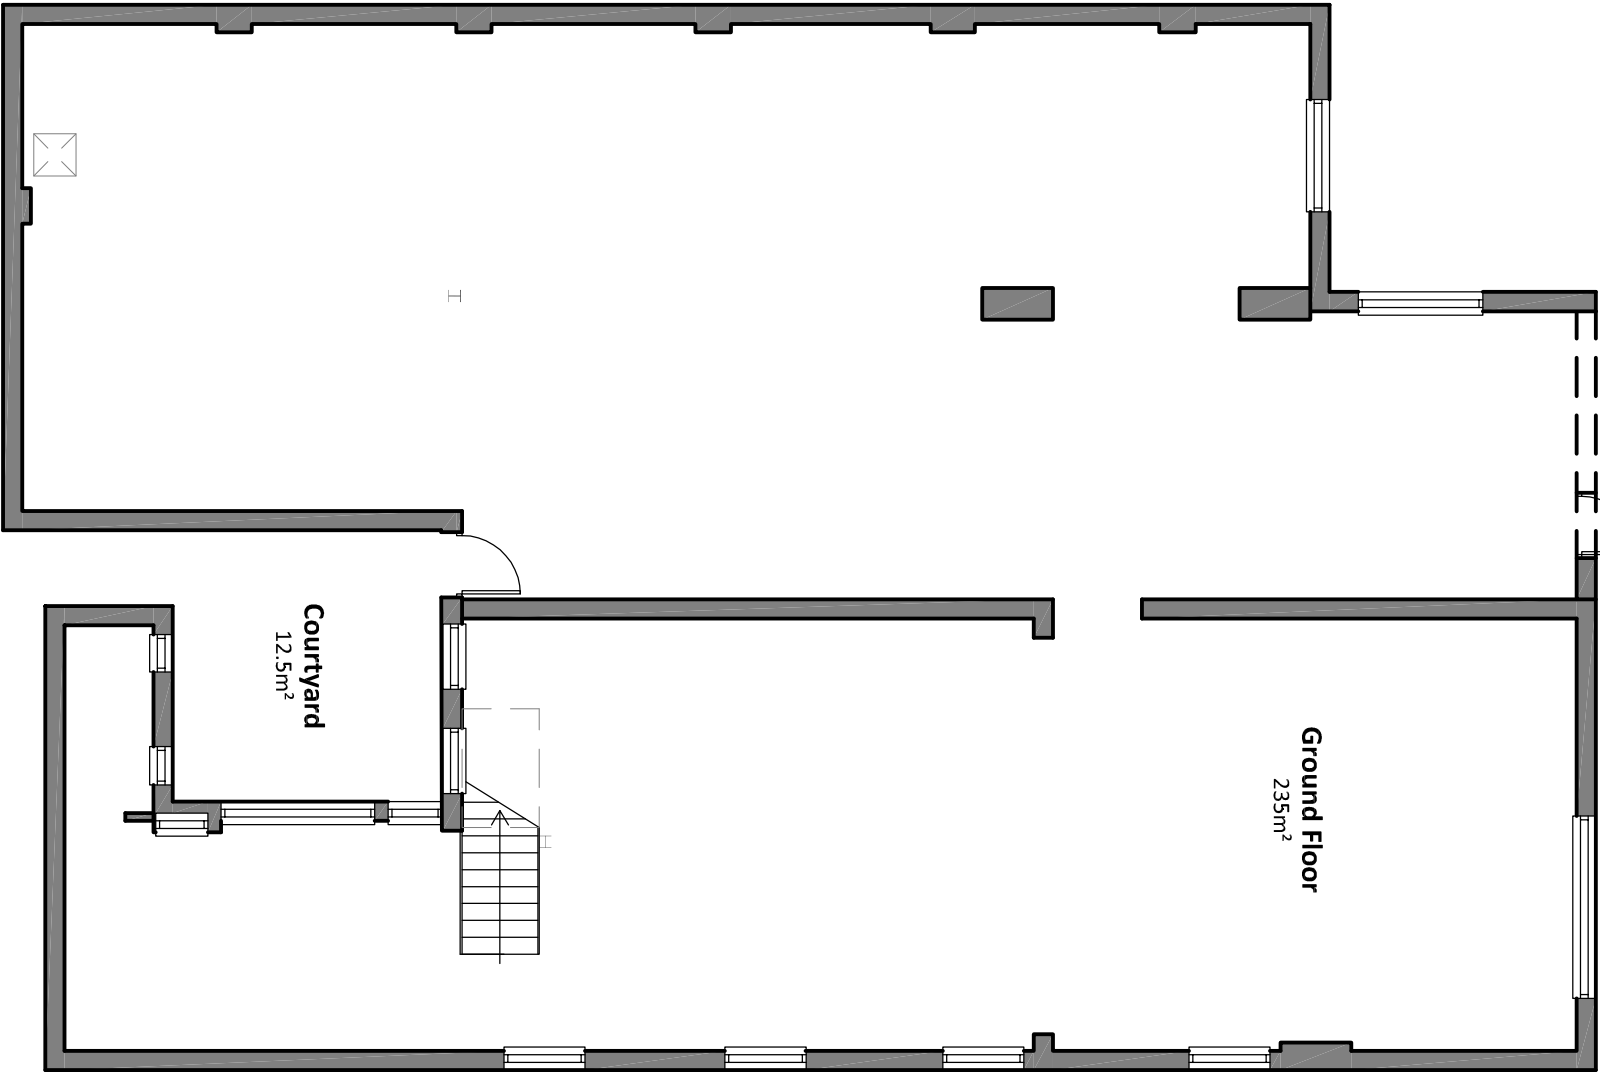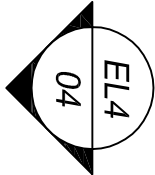

Existing First Plan

Scale 1:100

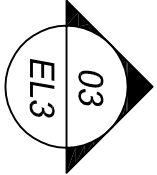

Existing Ground Plan

Scale 1:100