


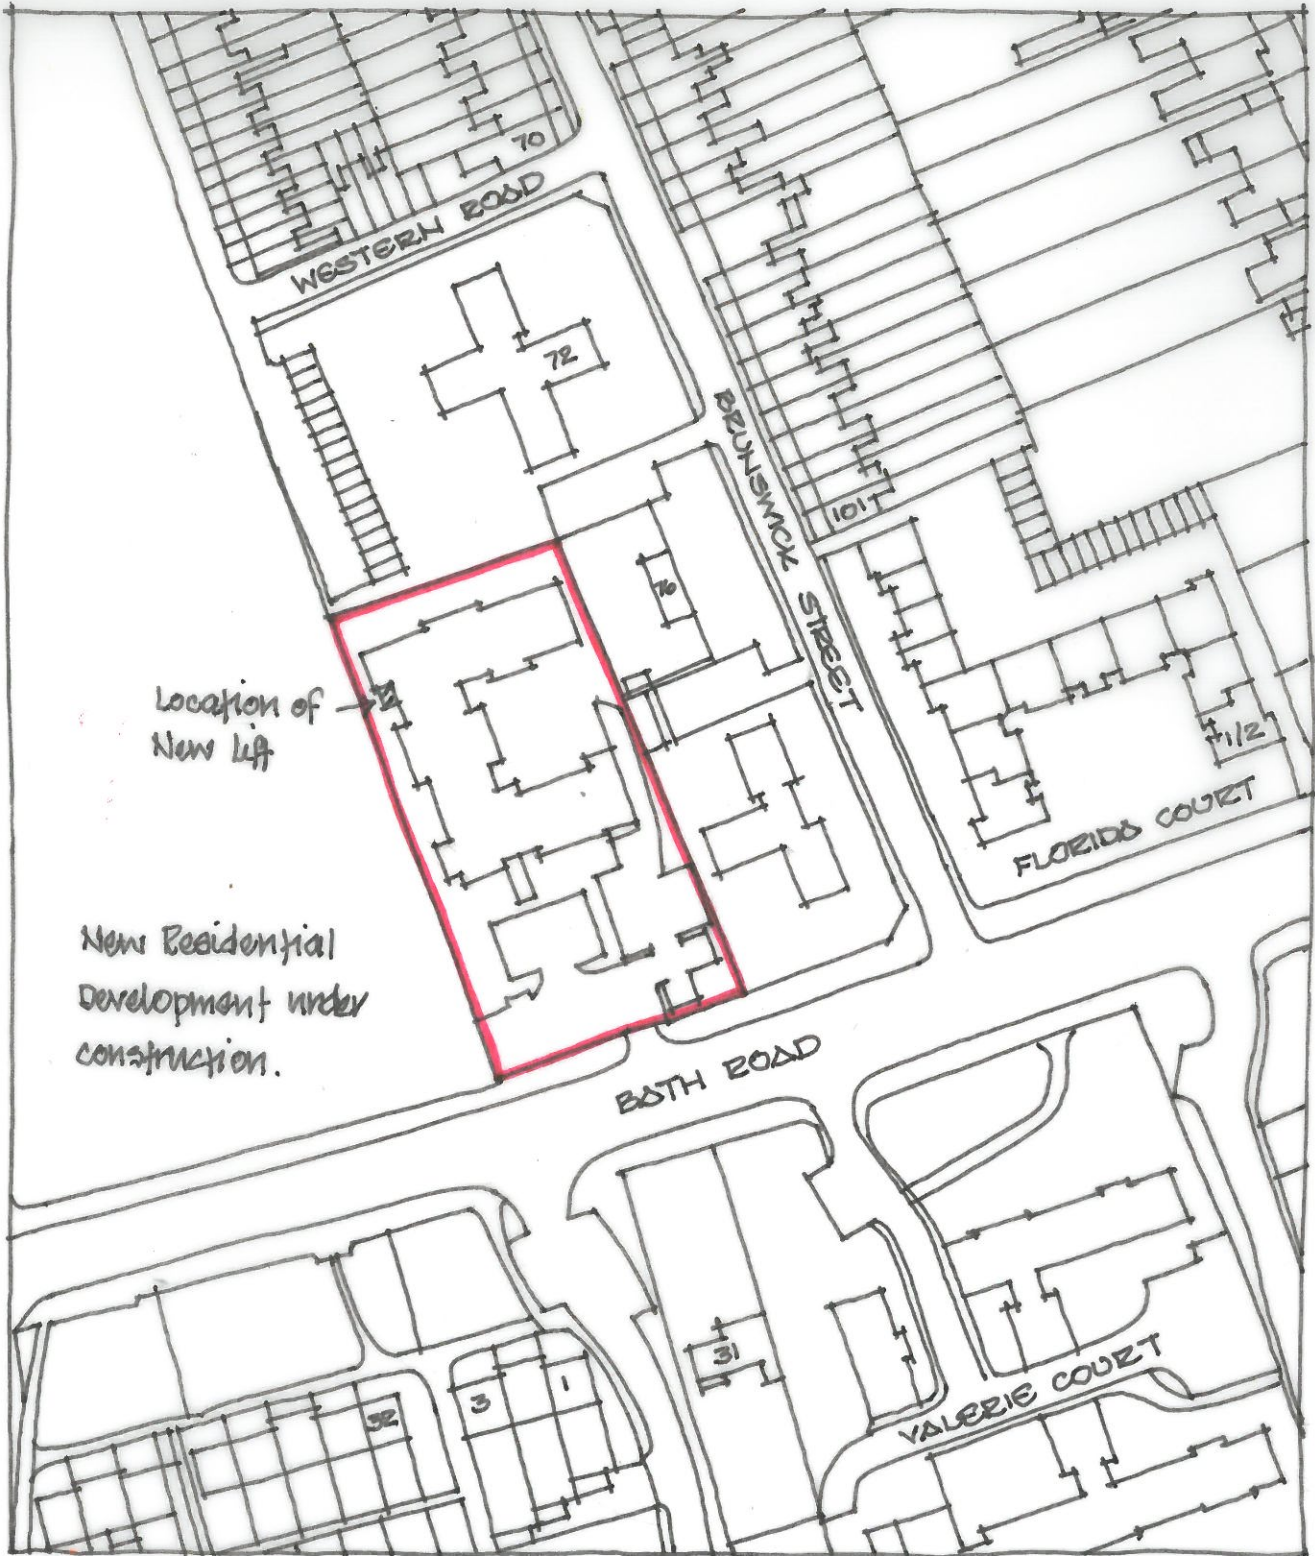

0 50 100
Scale 1:1250

24 Church St West
Woking, Surrey,
GU21 6HT

020 8399 5188
Fax: 0709 298 2979

info@prc-group.com
www.prc-group.com

Client:
BUPA

Project:
Beacher Hall, Bath Road, Reading

Drawing Title:
SITE LOCATION PLAN

Scale @ A4:
1:1250

Project Co-Ordinator:
GV

Date:
Oct 2014

Job No:
10220

Stage:
PL

Drawing No:
002

Rev:

Construction ☐ Preliminary ☐ Information ☐
Approval ☐ Tender ☐

PRC Architecture & Planning

PRC