


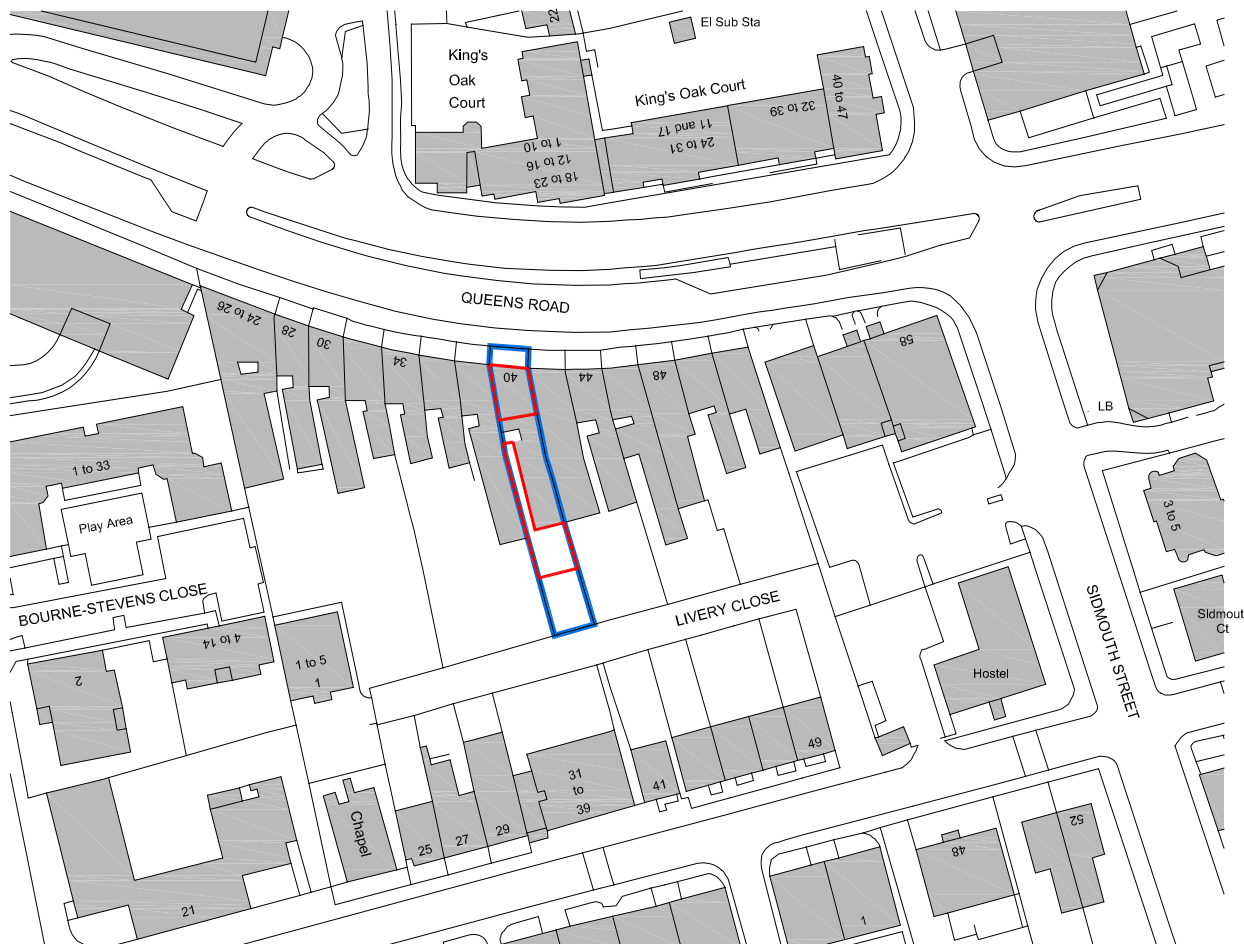

Ordnance Survey, (c) Crown Copyright 2015. All rights reserved. Licence number 100022432

1:500 SCALE (m) 0 5 10 15 20 25

50

75

1:1250 SCALE (m) 0 12.5 25 37.5 50 62.5

125

185

C	16.09.2016	scale bar added	DGH
B	19.01.16	Red line of application amended to rear of the site only	LH
A	13.08.15	Red line of application site amended to accommodate cycle and waste storage	LP

REV	DATE	NOTES	BY
PLANNING			
the aed practice Building L27, London Road Campus London Road, Reading, RG1 5AQ t: 0118 916 8450 f: 0118 916 8459 m: 0118 916 8450 www.aedpractice.co.uk Also in Wokingham, Berkshire Copyright © The AED Practice Limited (2012)			
MR ANTHONY SANDALL 40 QUEENS ROAD, READING, RG1 4AU MEASURED SURVEY OF 40 QUEENS ROAD SITE LOCATION PLAN Scale: 1:1250 @ A4 Date: 07.07.15 Dwg No: AS1465/PL01 Rev: C			