




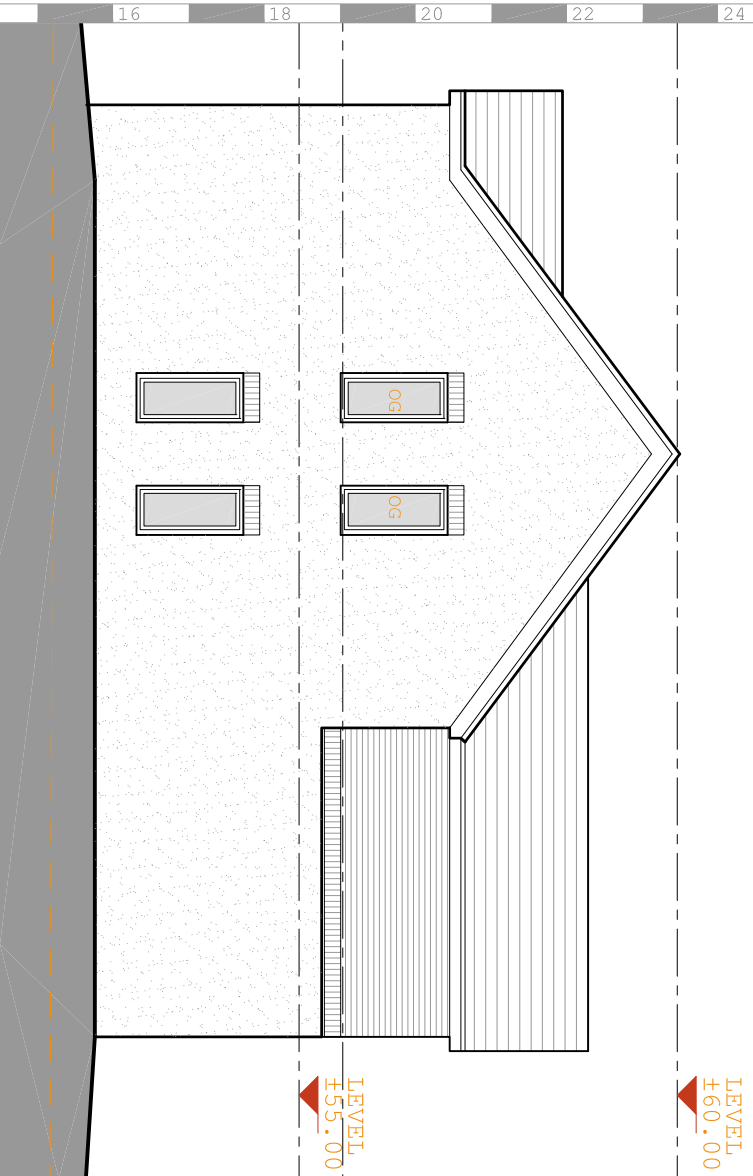


Block B- proposed side (south east) elevation

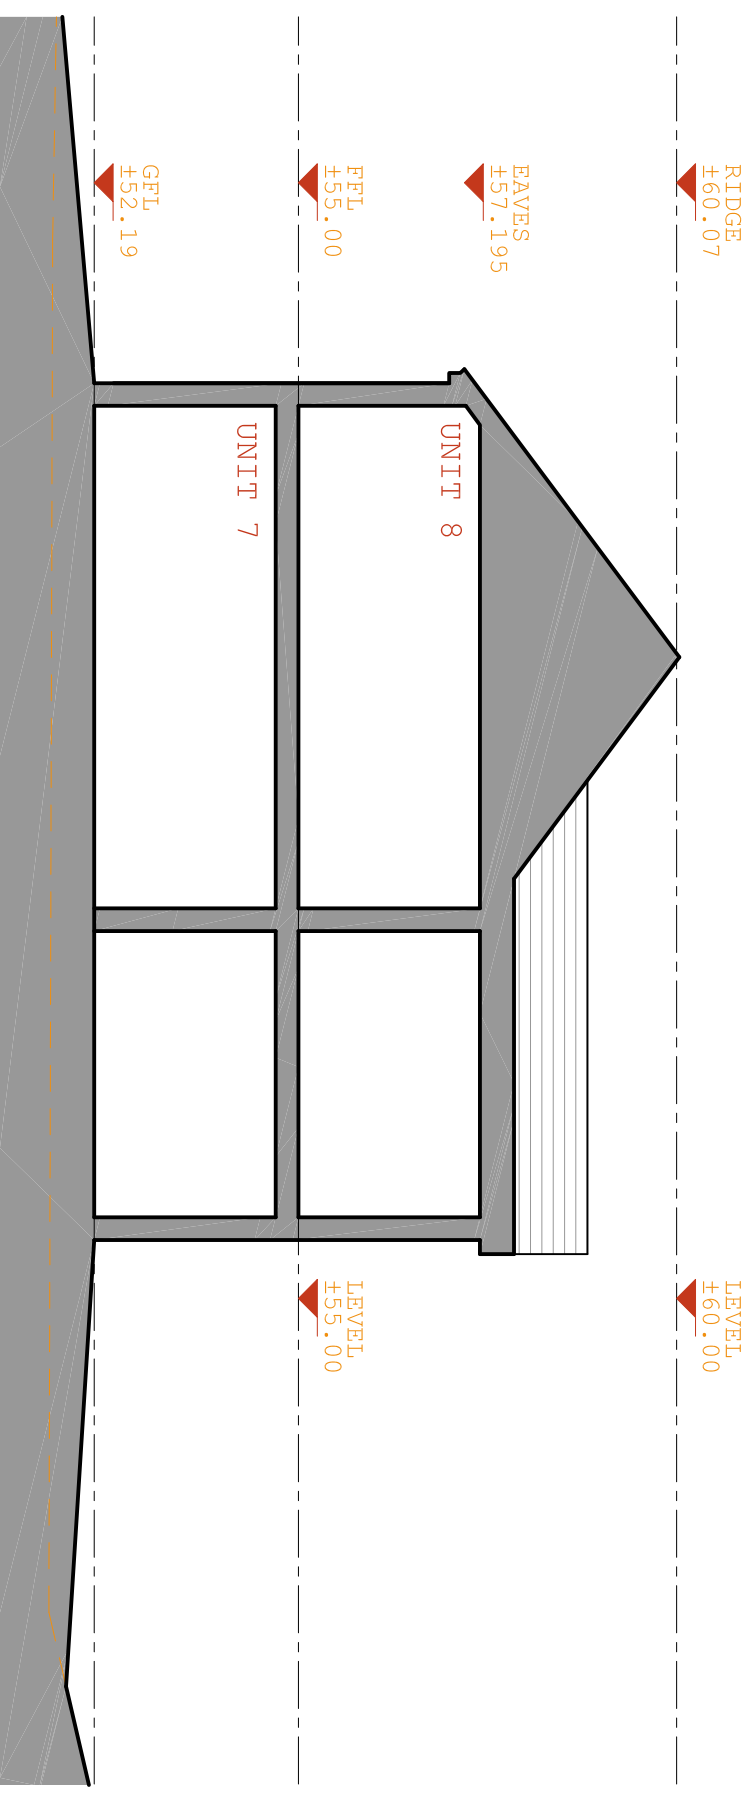

Block B - proposed section B-B

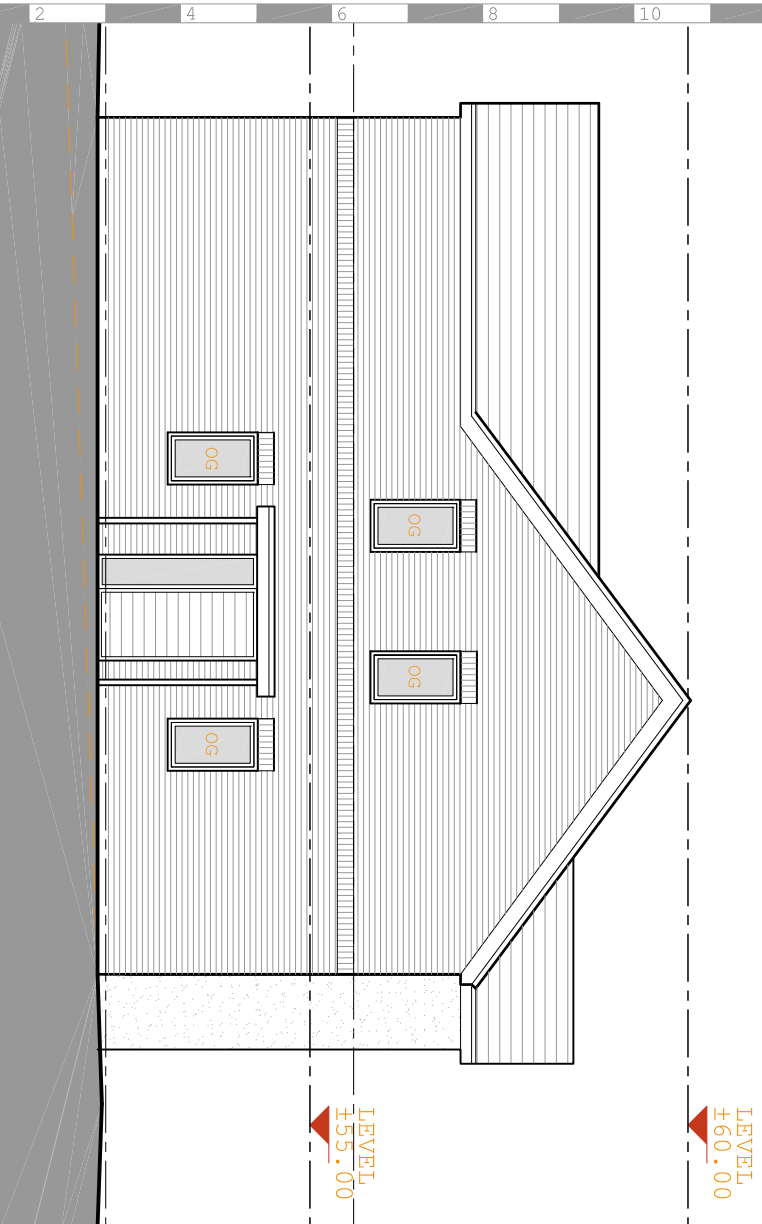

Block B - proposed side (north east) elevation

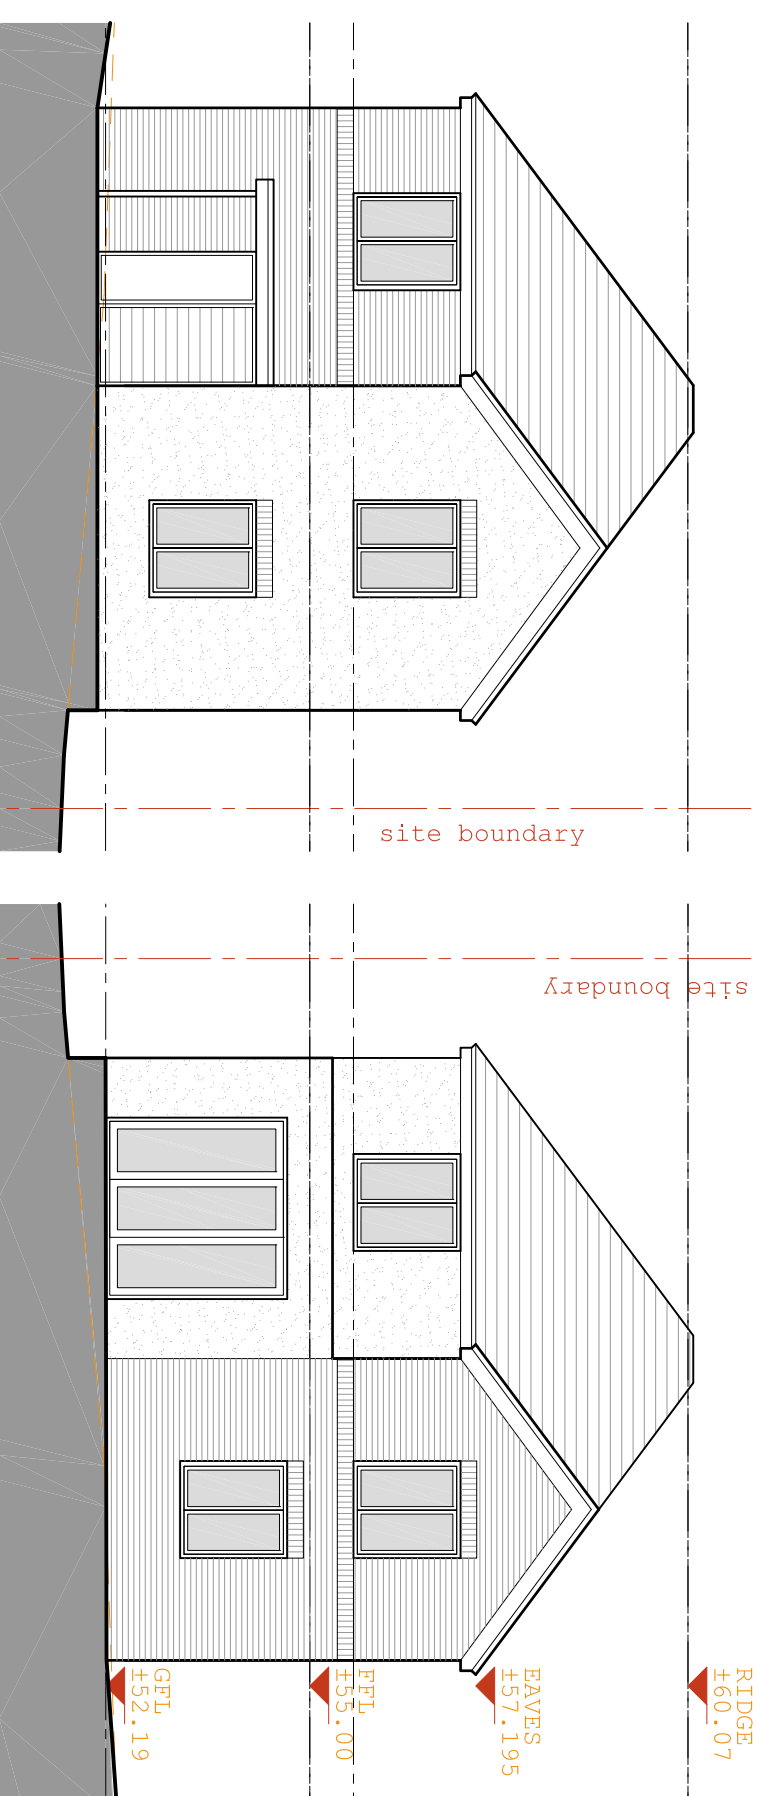

Block B - pro side (south west) ele      Block B - pro side (south west) ele