

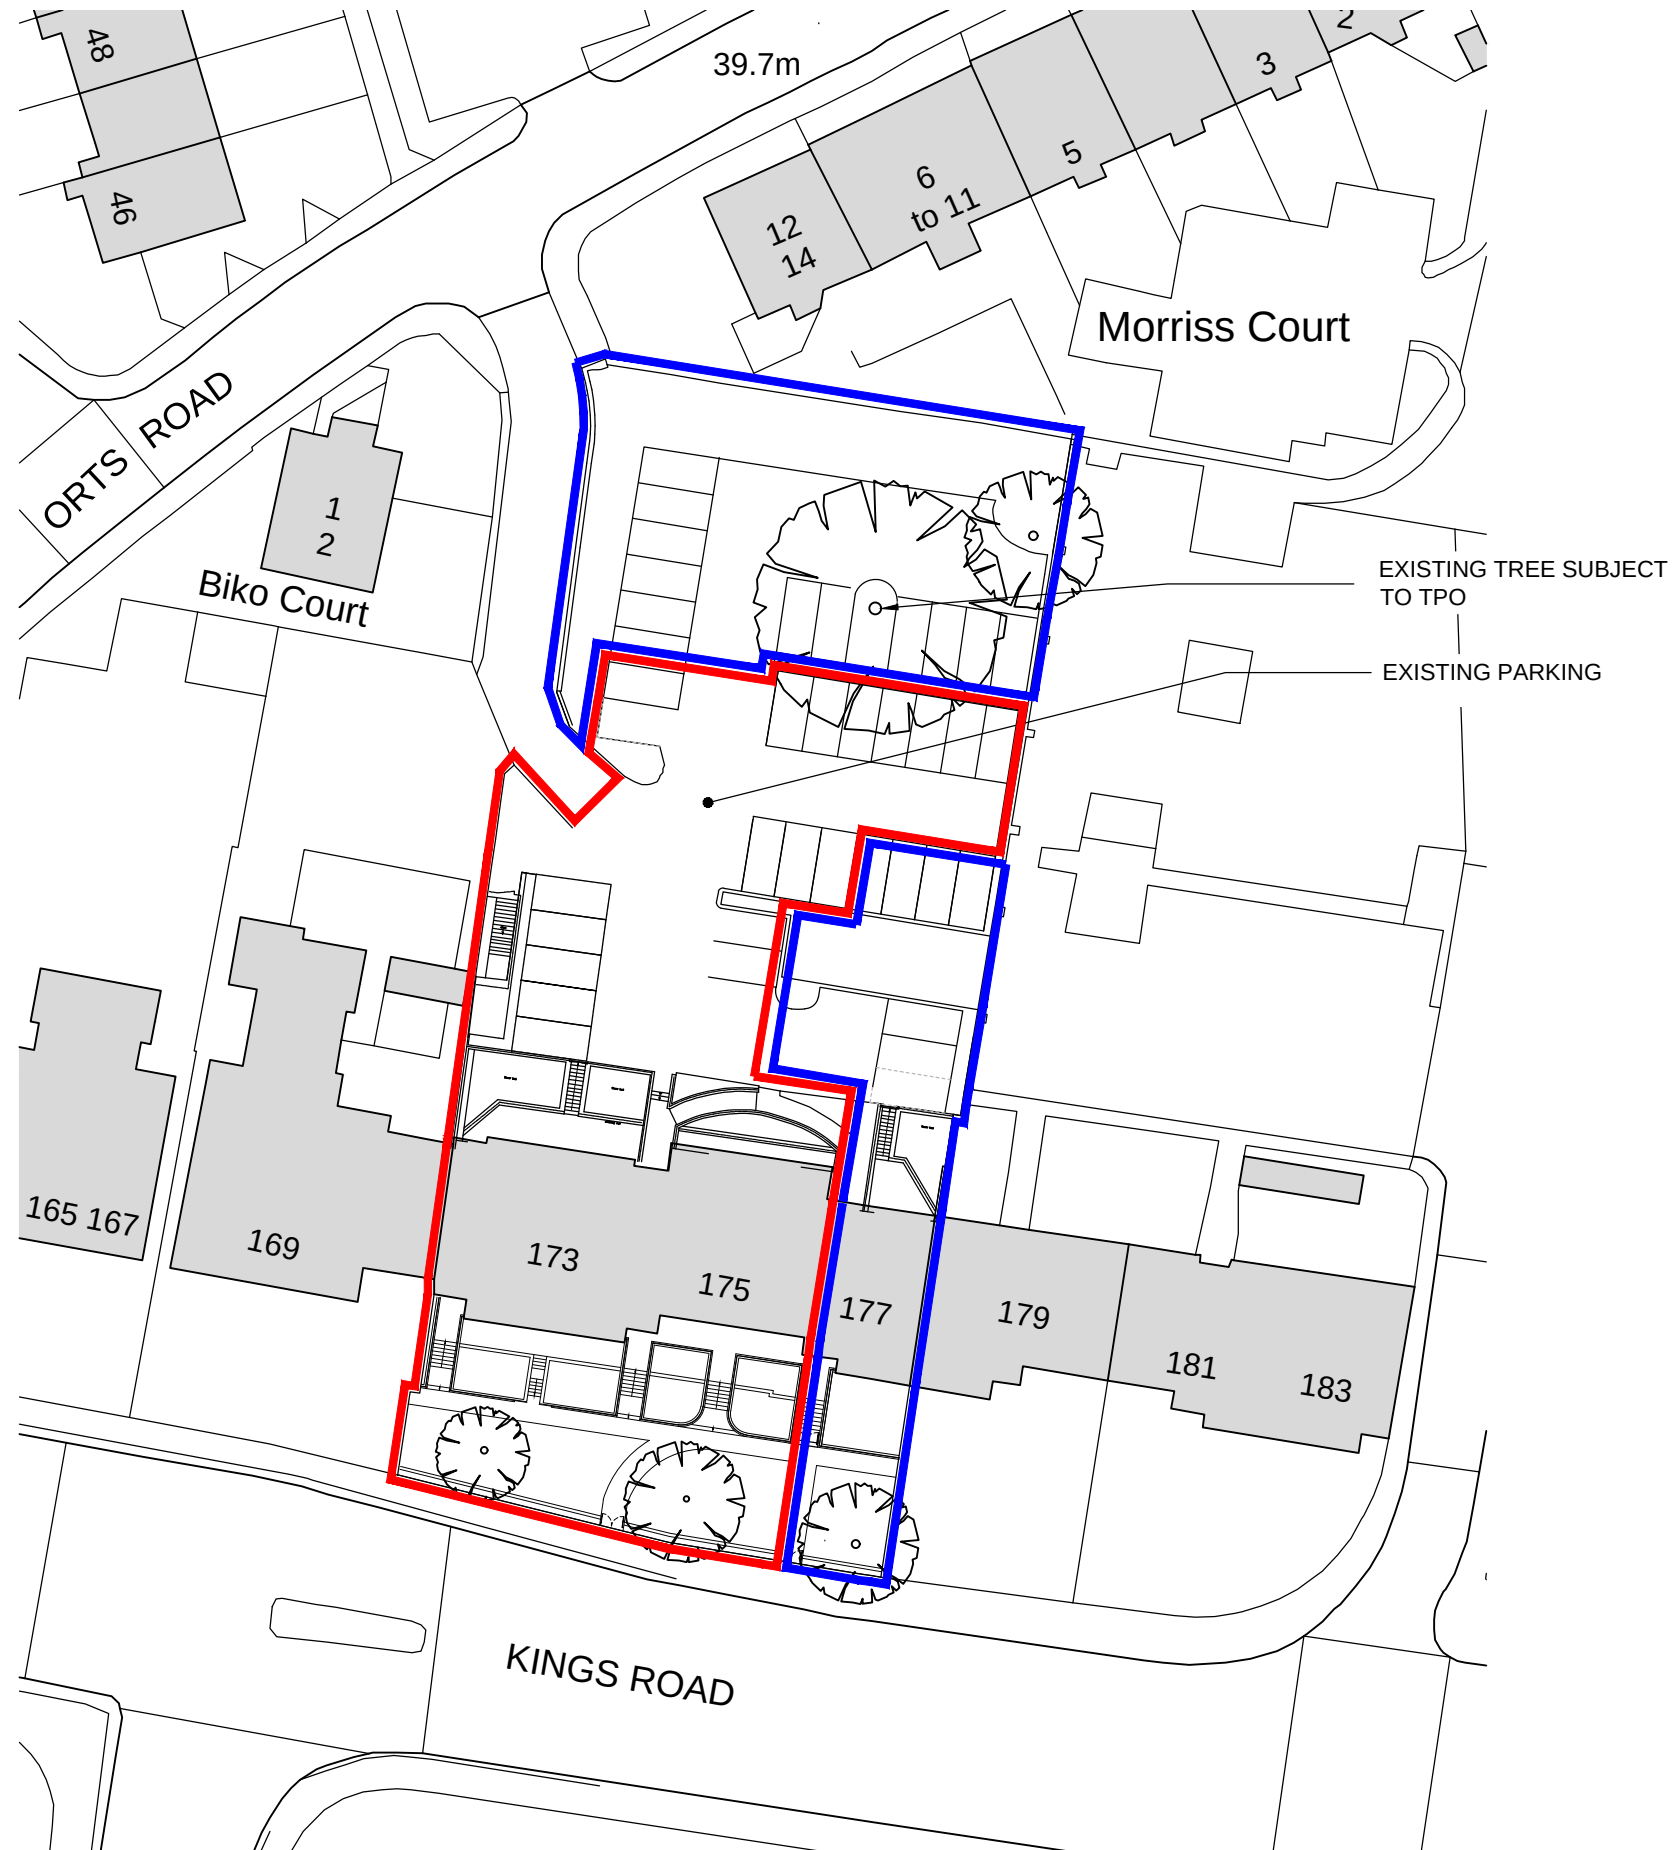
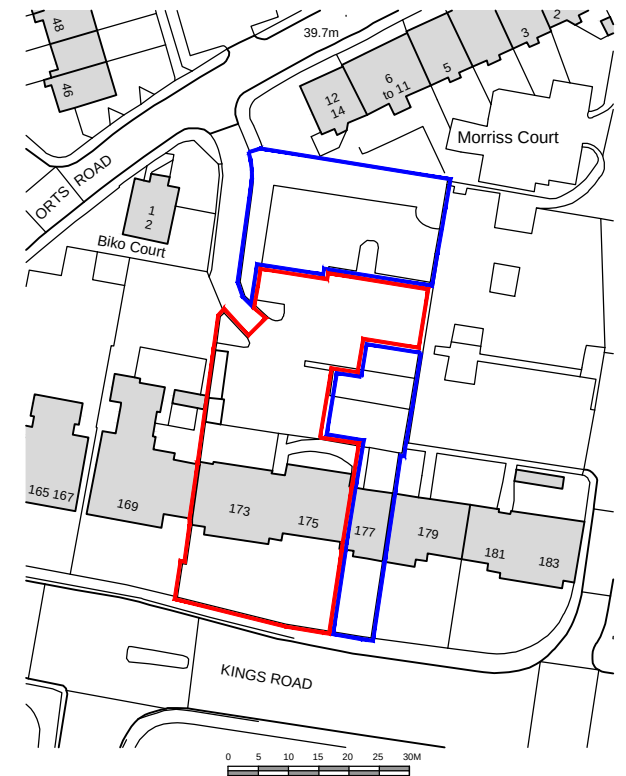


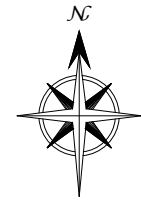


EXISTING BLOCK PLAN - SCALE 1:500

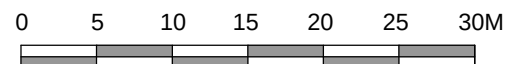

LOCATION PLAN SCALE 1:1250

Ordnance Survey, (c) Crown Copyright 2016.
All rights reserved. Licence number 100022432

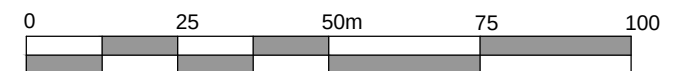

Rev.	Date	Detail
P4	20160812	RED LINE AMENDED
P3	20160725	BLOCK PLAN ISSUED AS EXISTING
P2	20160523	ISSUED FOR PLANNING-RED LINE REVISED
P1	20160425	ISSUED FOR PLANNING

Status: **PLANNING APPLICATION**

ASCOT DESIGN
Architecture

Berkshire House, 39-51 High Street, Ascot, Berkshire, SL5 7HY
Tel: 01344 299330 Fax: 01344 299331 Email: info@ascotdesign.com
www.ascotdesign.com

Client: **CHRISTINA MEYER**

Project Title: **173-175 KINGS ROAD
READING**

Drawing Title: **LOCATION AND BLOCK PLAN**

Scale: **1:500 1:1250 @ A3** Date: **FEB '15** Drawn: **DH**

Drawing No.: **16 - P1255 - 02** Rev.: **P4**

The copyright in this document and design is confidential to and the property of Ascot Design Ltd.