



GROUND FLOOR

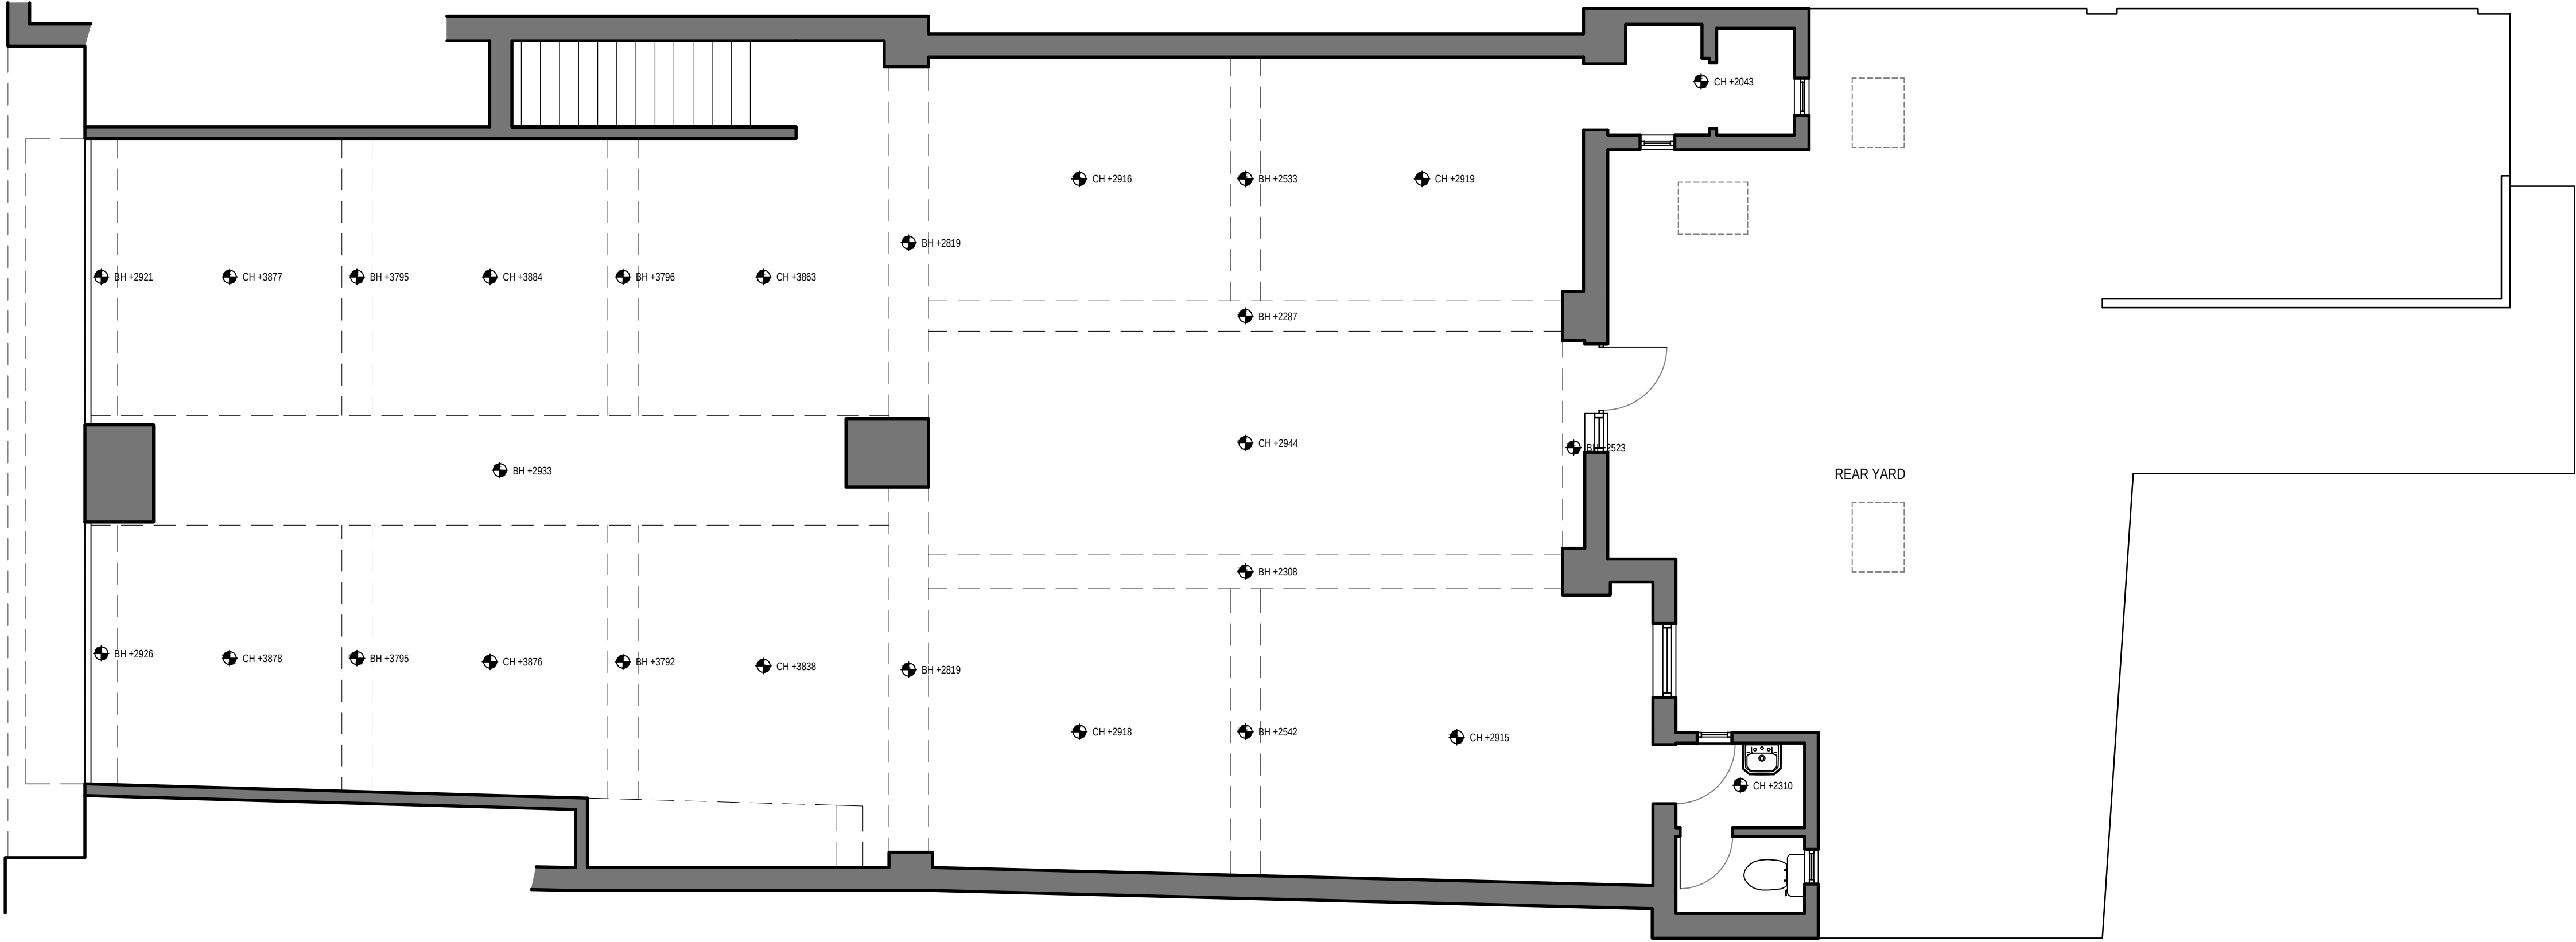

BASEMENT

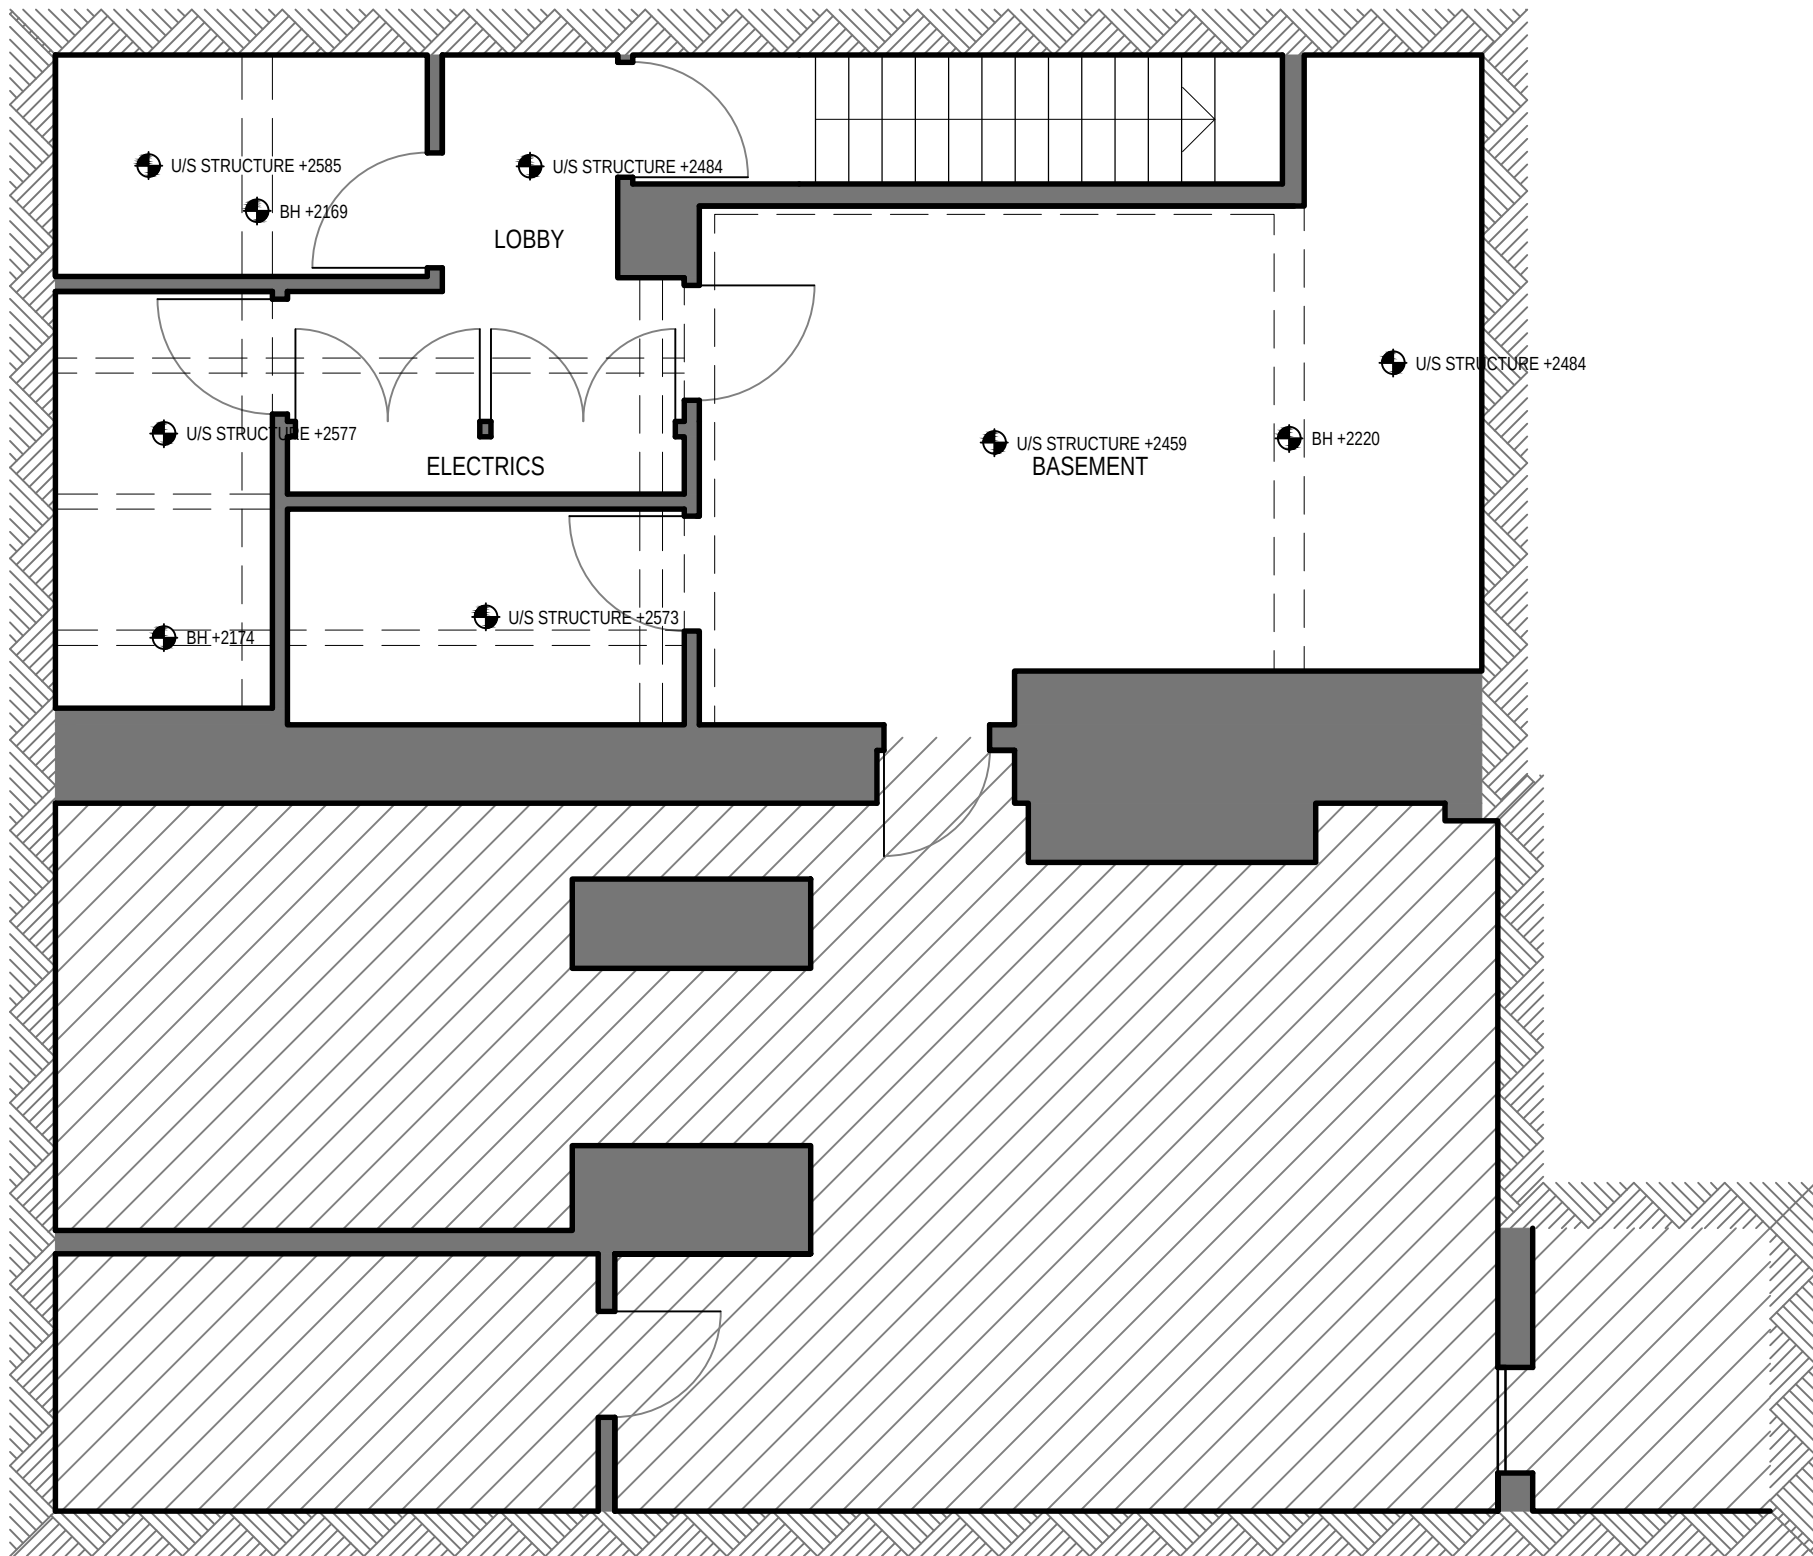

NOTES

ORIGINAL A1

DO NOT SCALE FROM THIS DRAWING AS LINES MAY HAVE STRETCHED DURING COPYING.
ALL DIMENSIONS ARE TO BE CONFIRMED ON SITE.
COPYRIGHT PROTECTED.

00 26/08/15 ISSUED FOR INFORMATION TRD ADC

REV. # DATE DETAILS DRAWN BY CHECKED BY

LEIGHTONS

OPTICIANS & HEARING CARE

CLIENT: LEIGHTONS OPTICIANS

PROJECT: READING NEW
STORE DEVELOPMENT

DRAWING TITLE: EXISTING GENERAL
ARRANGEMENT PLAN

SKK DESIGN PROJECT # DRAWING # STATUS: REVISION:
SKK1662-001 I 00

SCALE: PAPER SIZE DATE DRAWN BY: CHECKED BY:
1:50 A1 26/08/15 TRD ADC



INTERIOR, ARCHITECTURAL & RETAIL DESIGN

THE MILL, STORTFORD ROAD
HATFIELD HEATH CM22 7DL

01279 873010
@SENKENDESIGN | WWW.SENKEN.COM