




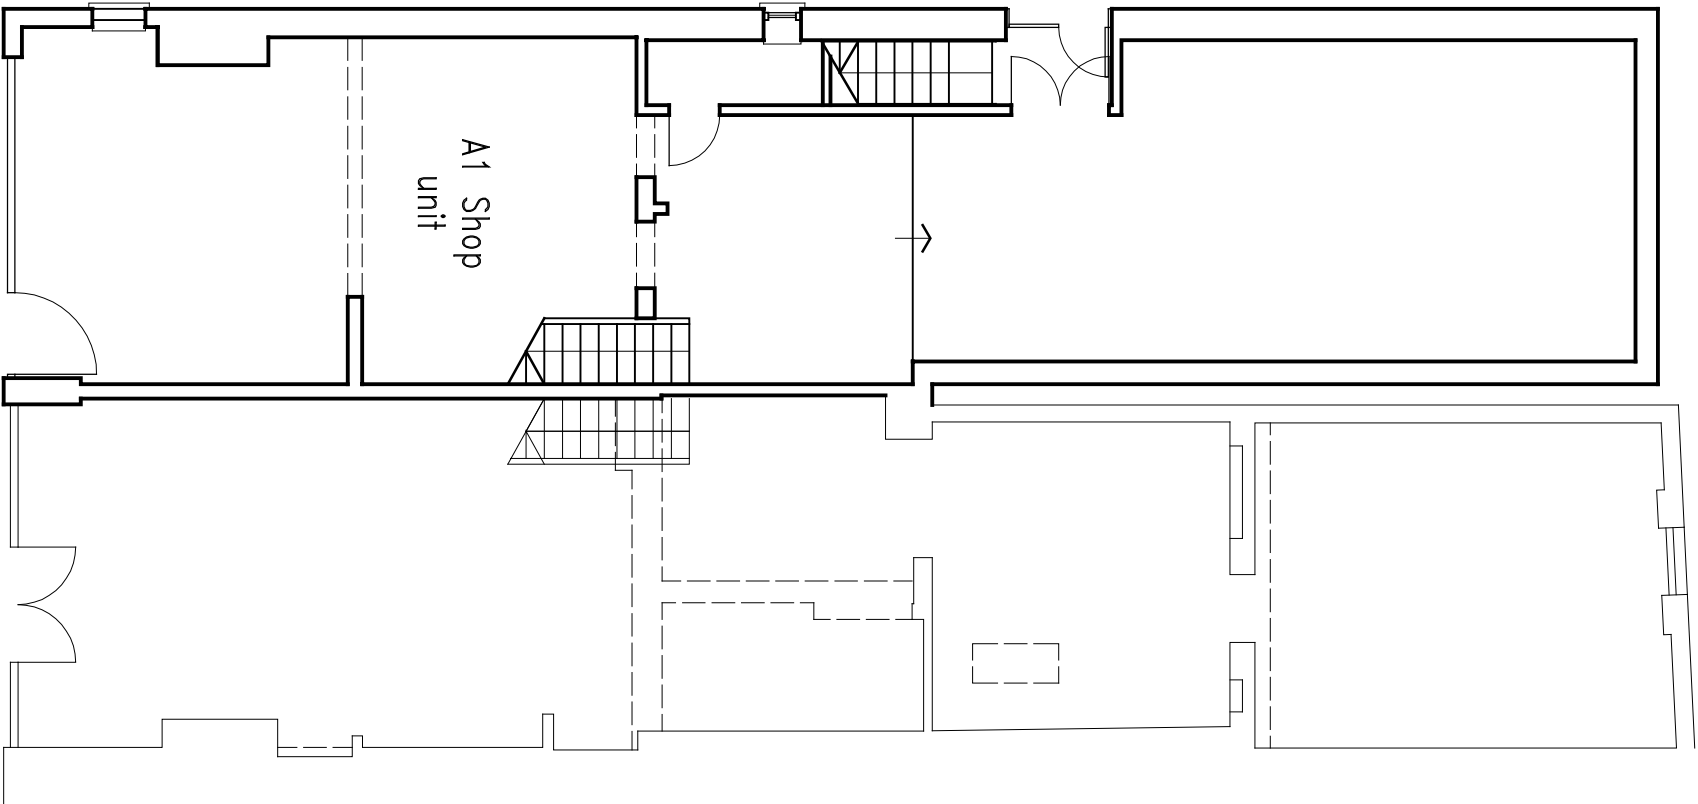

GROUND FLOOR

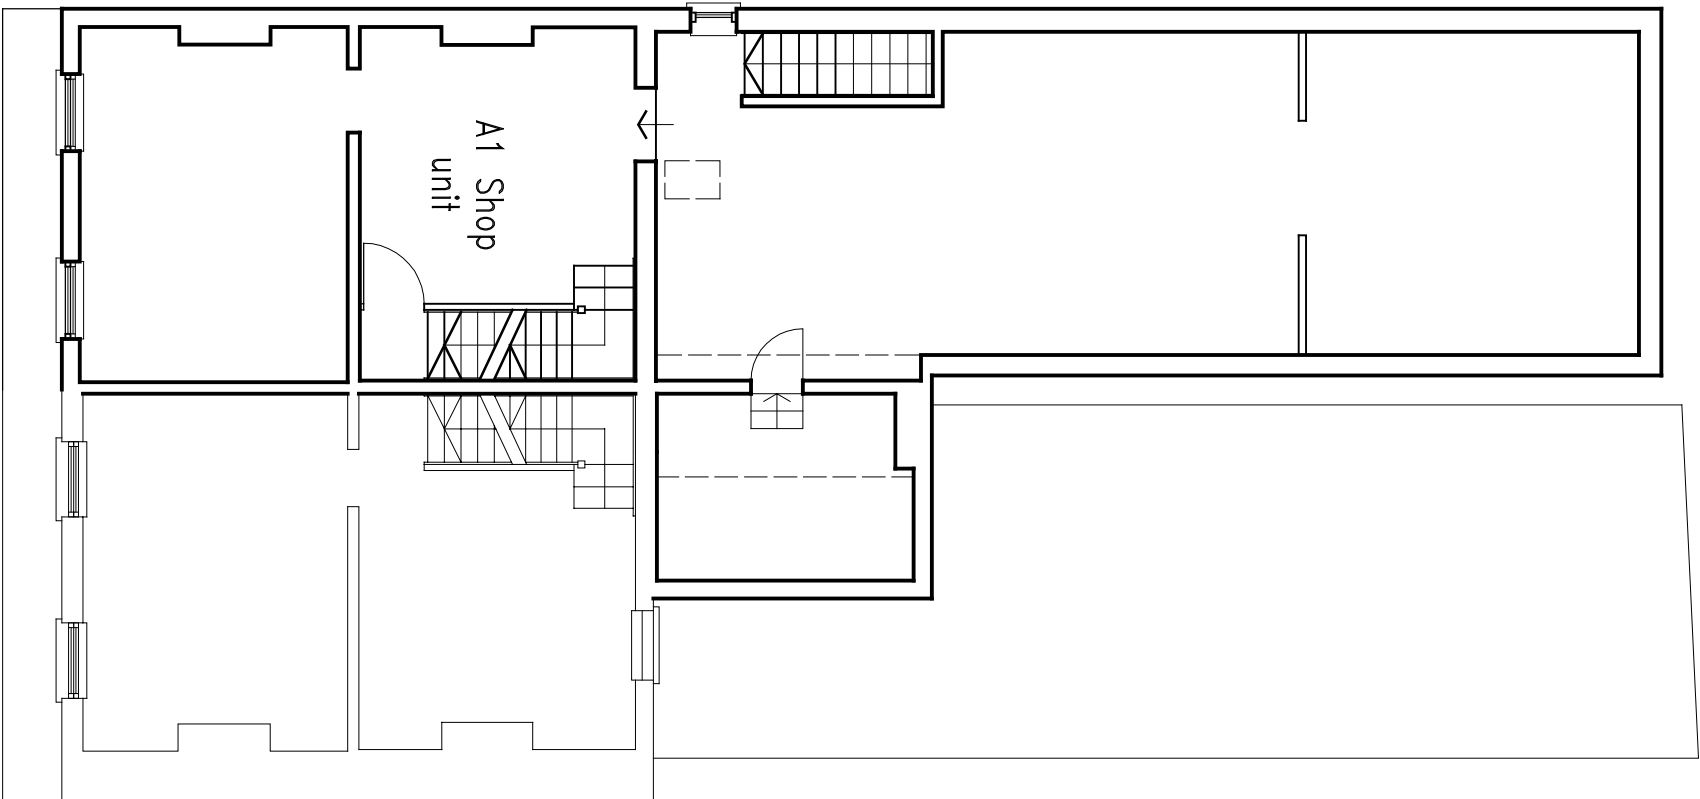

FIRST FLOOR

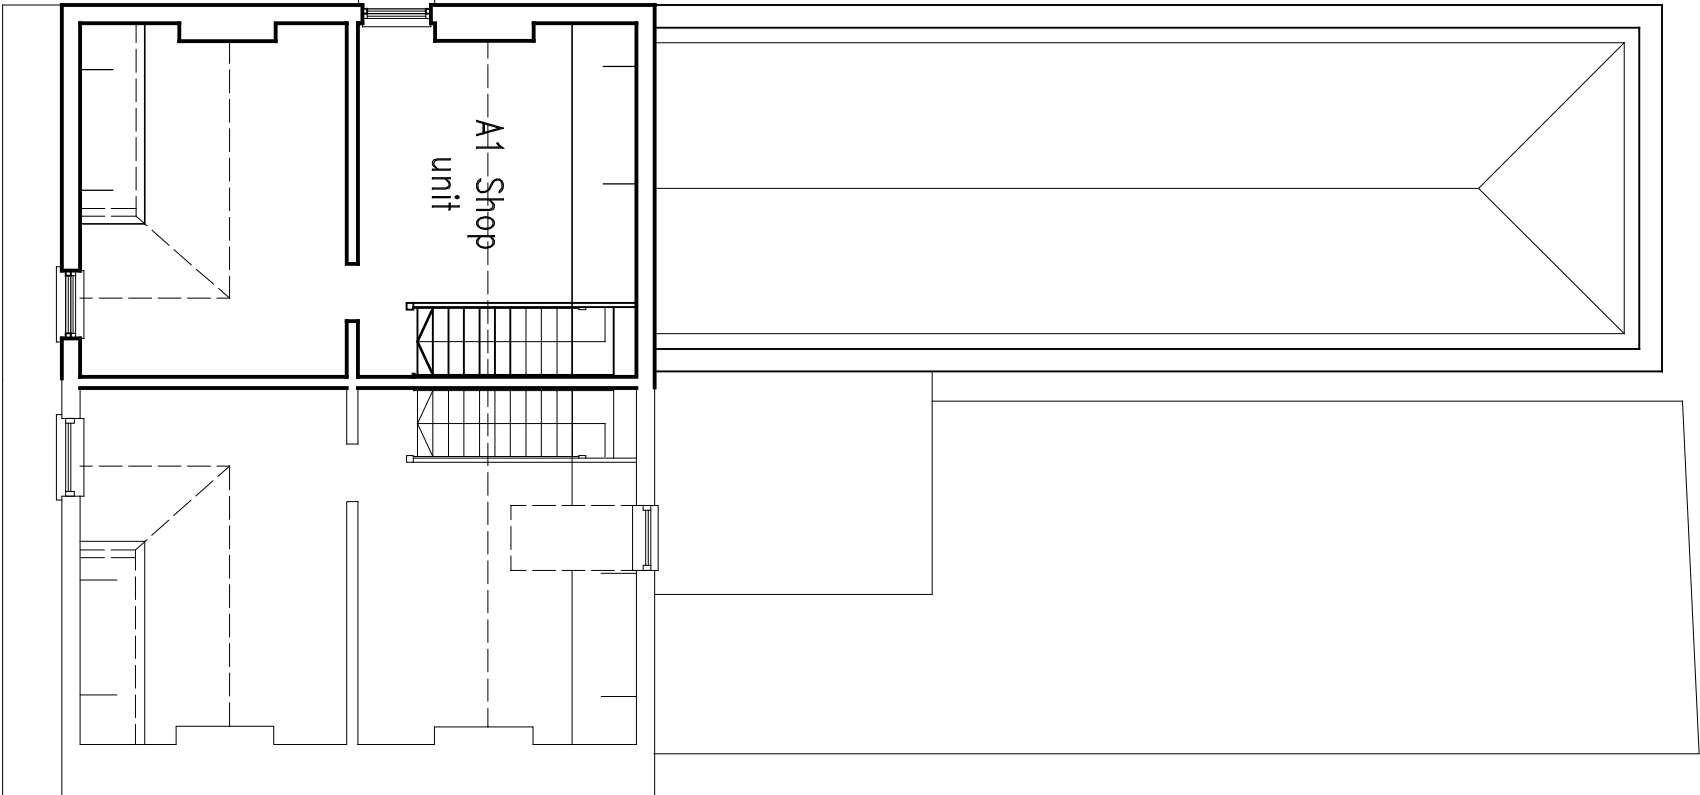

SECOND FLOOR

DAVID CLARKE ASSOCIATES

Architects · **Engineers** · **Energy Consultants**
6 Moorfield Road Orpington Kent BR6 0HQ
T +44 (0)20 8332 9696 F +44 (0)1689 819 911
E DCA@dcdlondon.com W www.dcdlondon.com
DAVID CLARKE ASSOCIATES – a division of Steve Bailey Ltd regd no 4818836

© This drawing is copyright. To be read in conjunction with all project documentation. Do not scale. All dimensions to be checked on site



Rev	Description	Chkd	Date

Codref:--	Drawn	Checked	Scale	Date
DA	BB	1:100	00A3	Dec 2015

Details

MGS Commercial Ltd
87 Coversham Road
Reading
Existing Plans

Job number	Status	Drawing No	Rev
1734	P	101	—

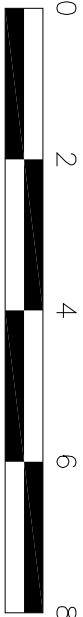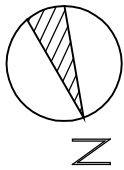

Scale 1:100