


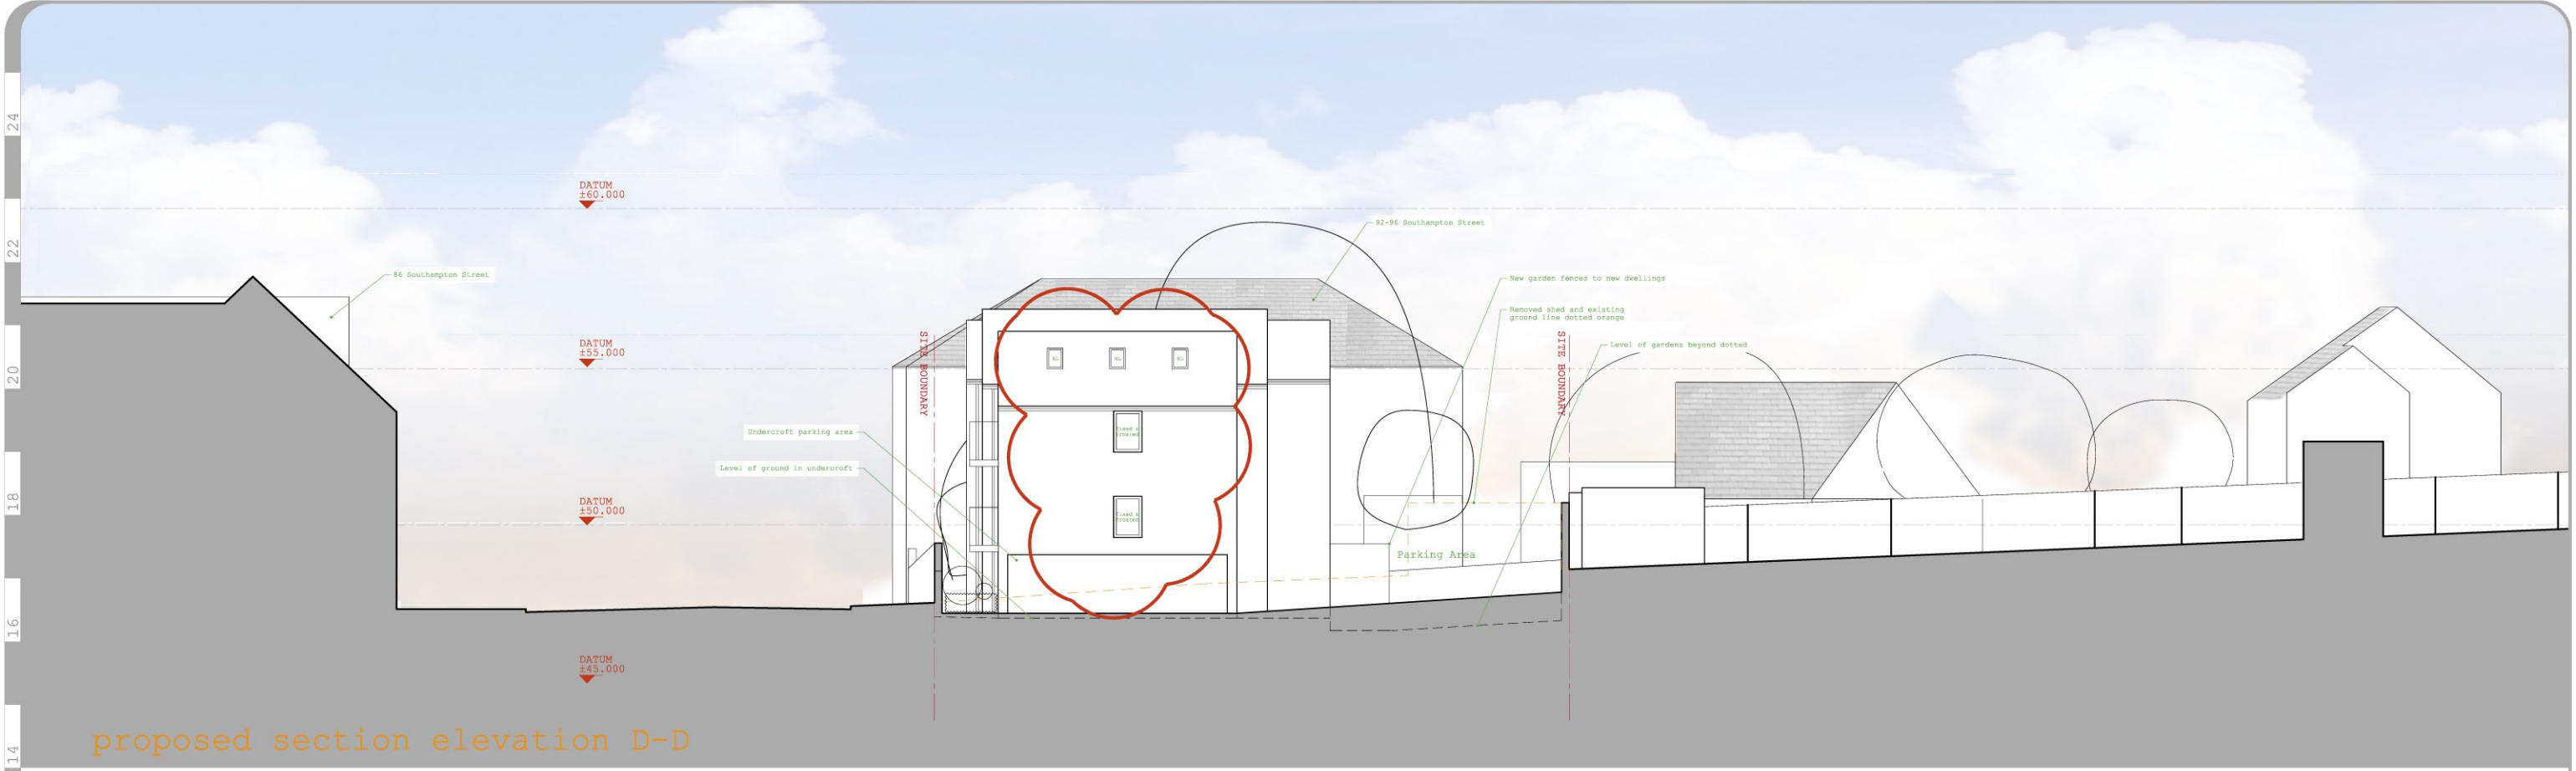

1:100 scale 8A3 0 metres

P2 09.08.16 sh
rooftlights & glazing note added
P1 02.06.16 sh
Landscaping added
P 23.03.16 sh
first issue

colony architects ltd is a collaborative of
architects and designers with an agenda
to find out more visit our beautiful website
www.colonyarchitects.com
contact: design@colonyarchitects.com
stu 07990 515372 intermezzo
ed 07779 255328 woking road
guildford surrey gu1 1ge

colony
architects
RIBA #

project drawing number revision
P1 05-11 -P2
date status
Feb 2016 Planning
scale size author checked
1:200 A3 SH EGM
© 2015 colony architects

project
Pell Street Site
Southampton St, Reading
client
Colony Developments
drawing title
Street Elevations
Drawing 2