


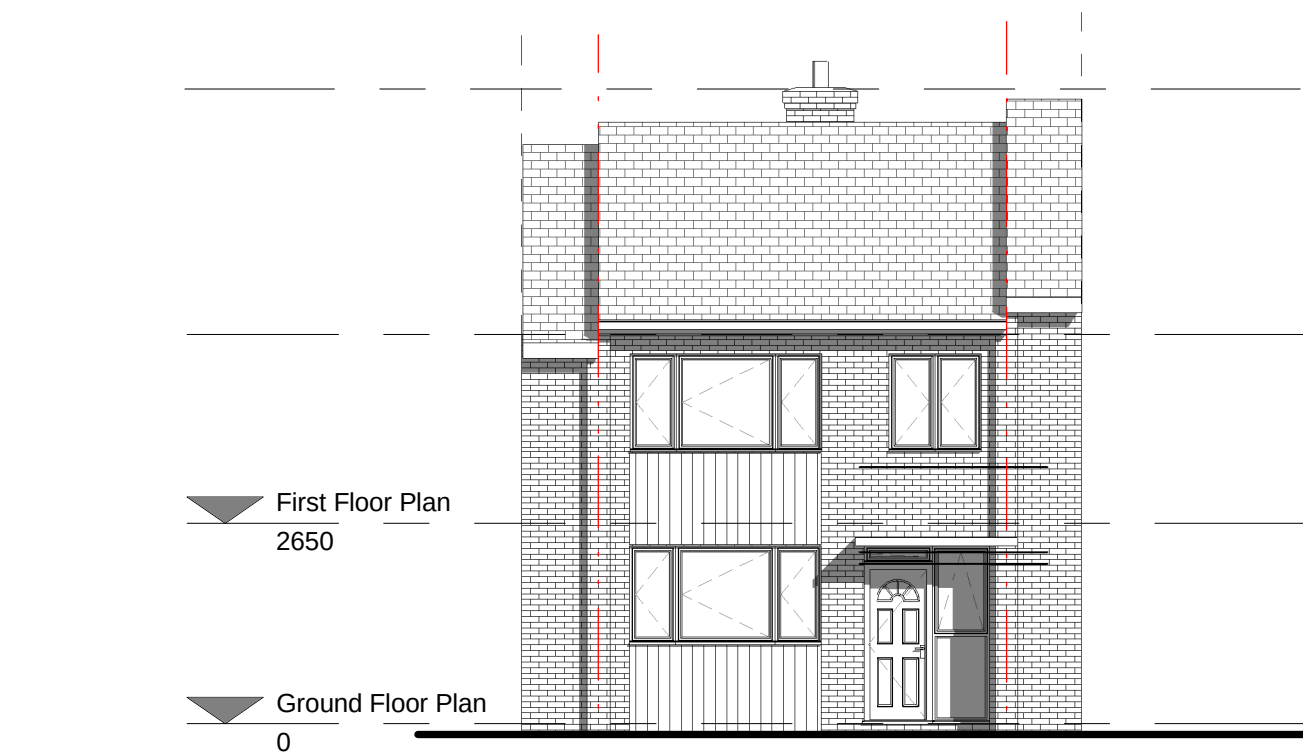


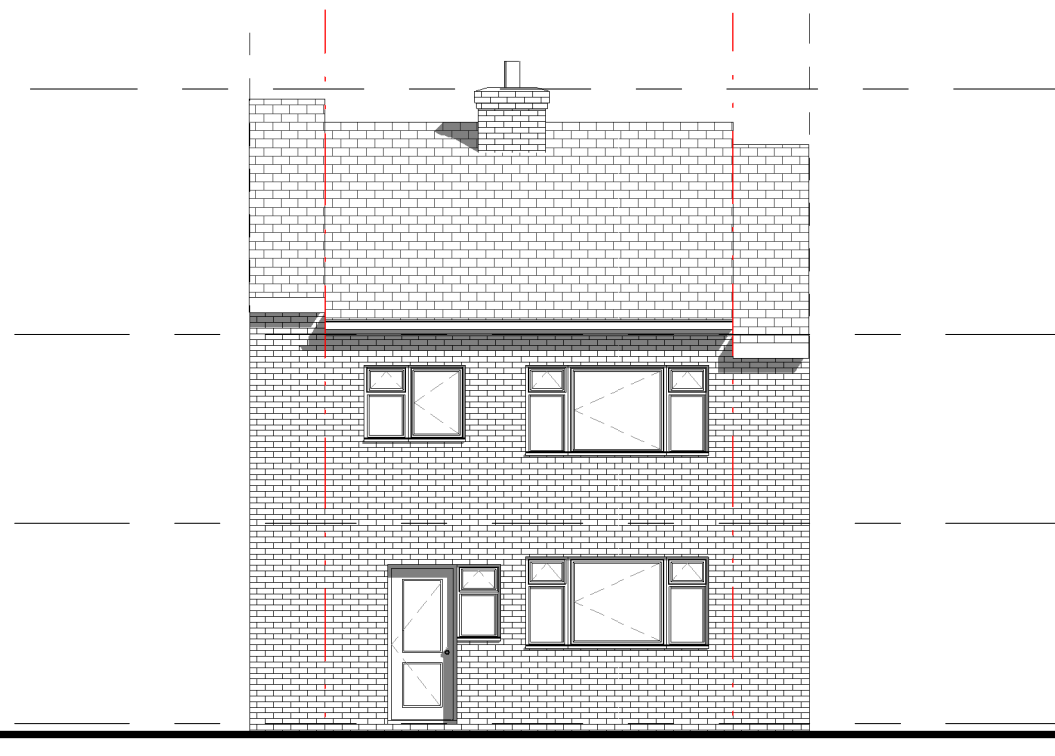


3 Front elevation
1 : 100

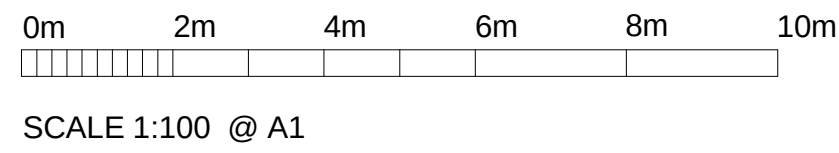


4 Rear Elevation
1 : 100

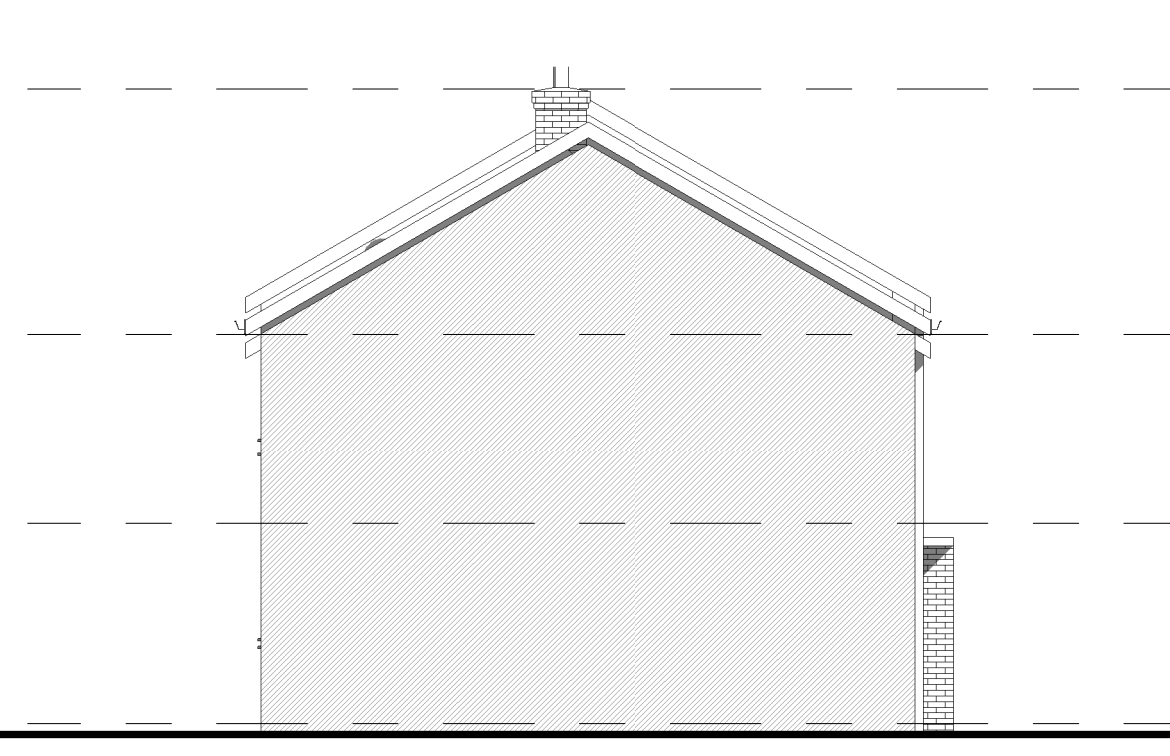



5 Left side elevation
1 : 100

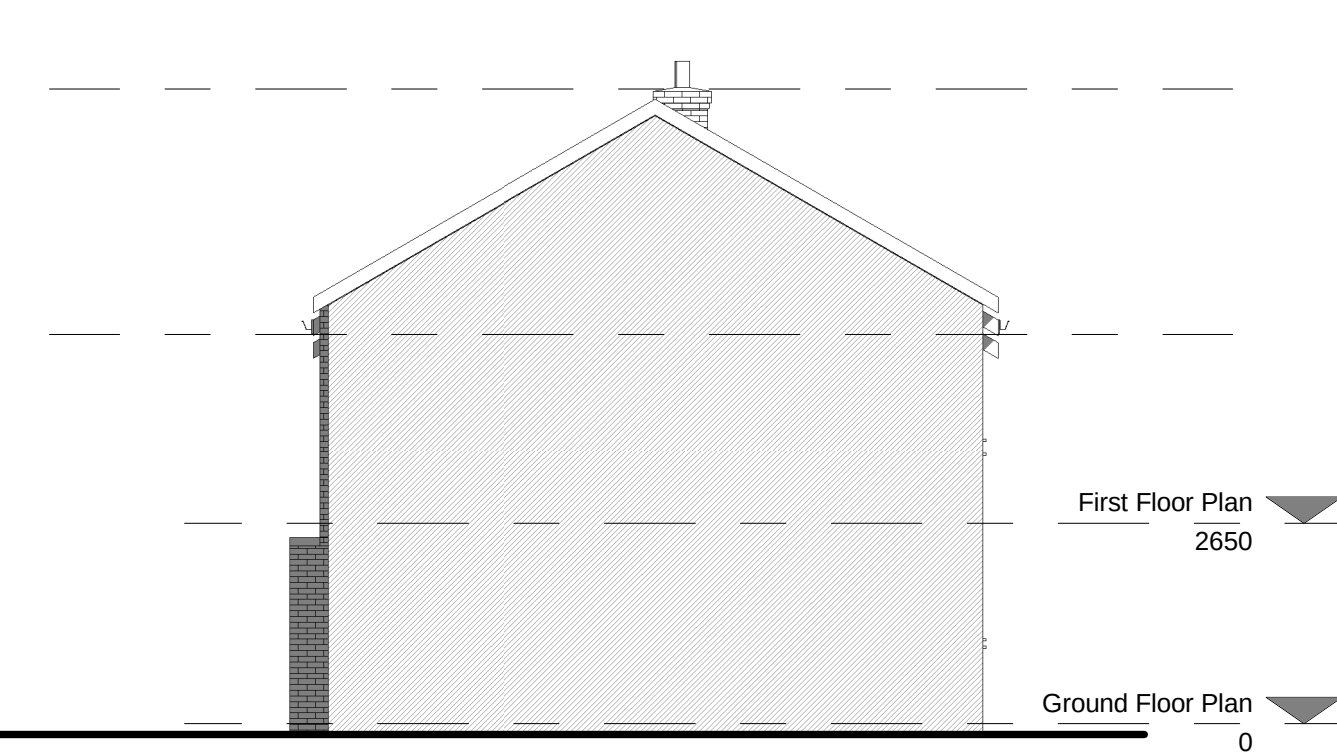


6 Right side elevation
1 : 100

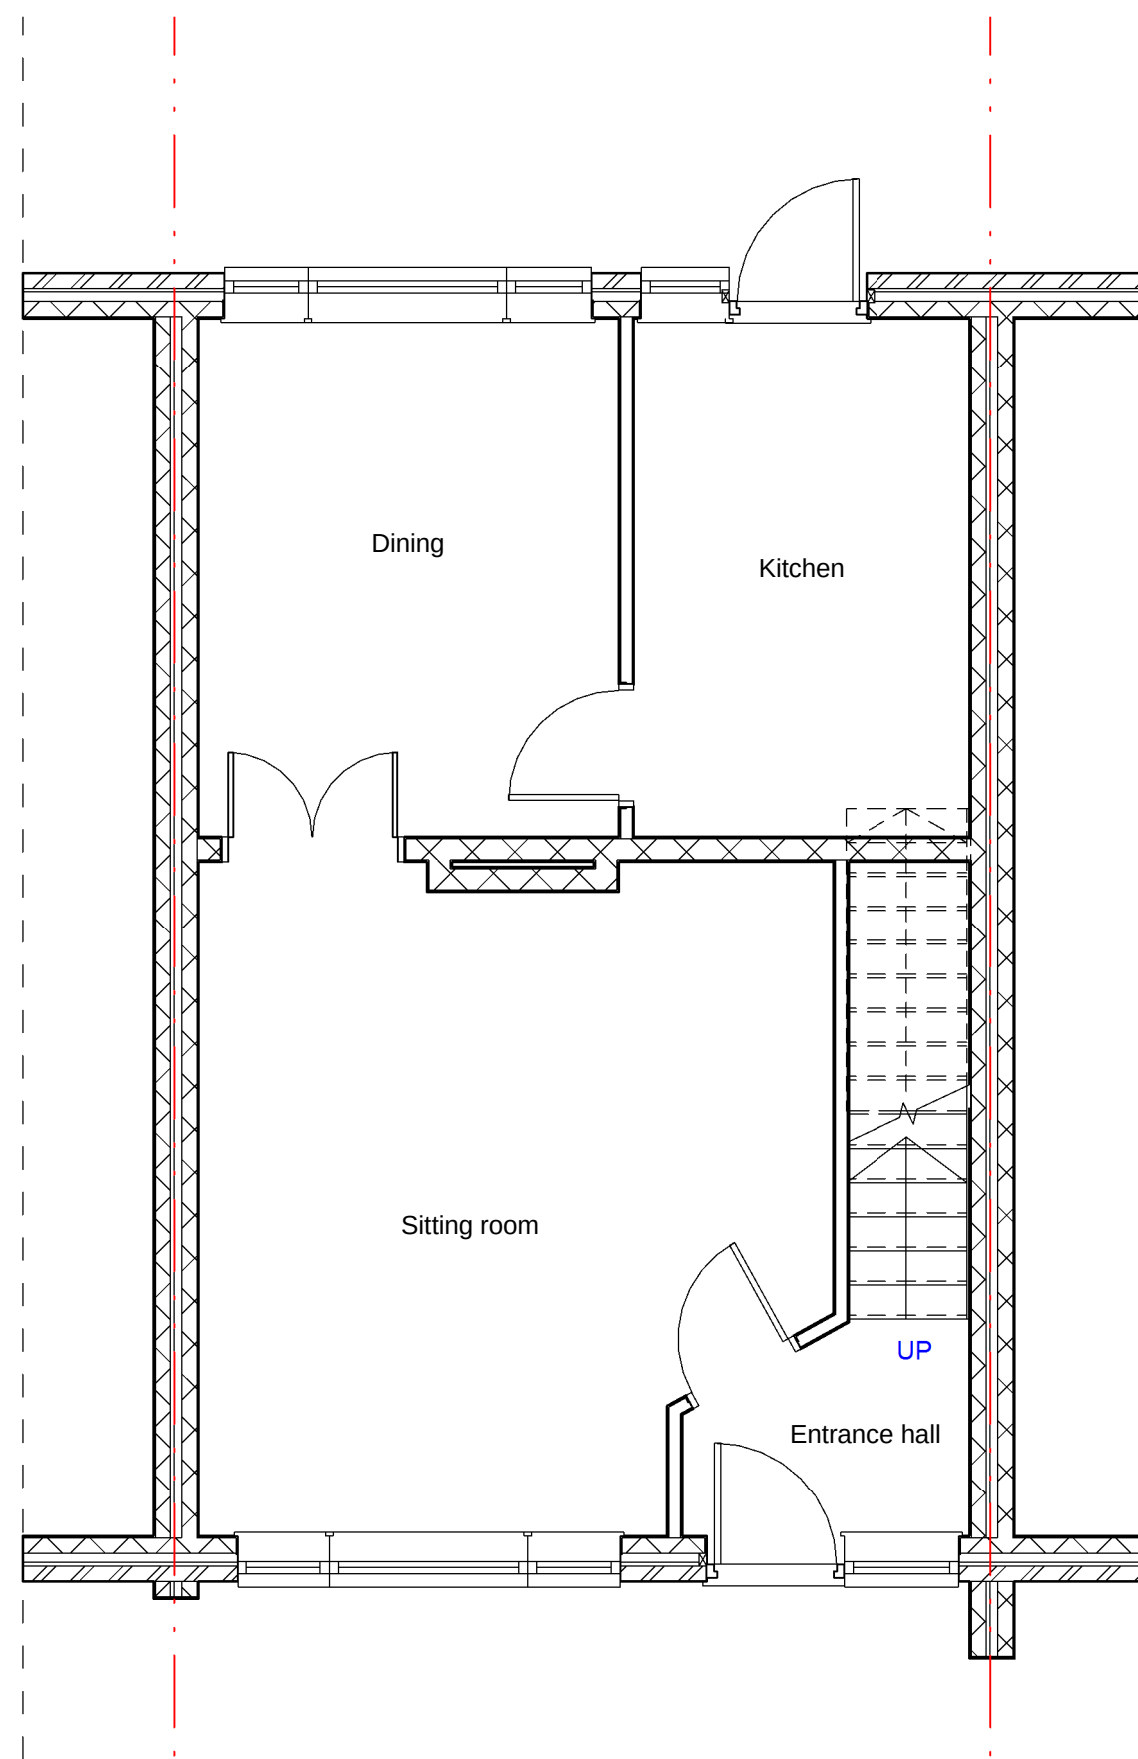



1 Ground Floor Plan
1 : 50

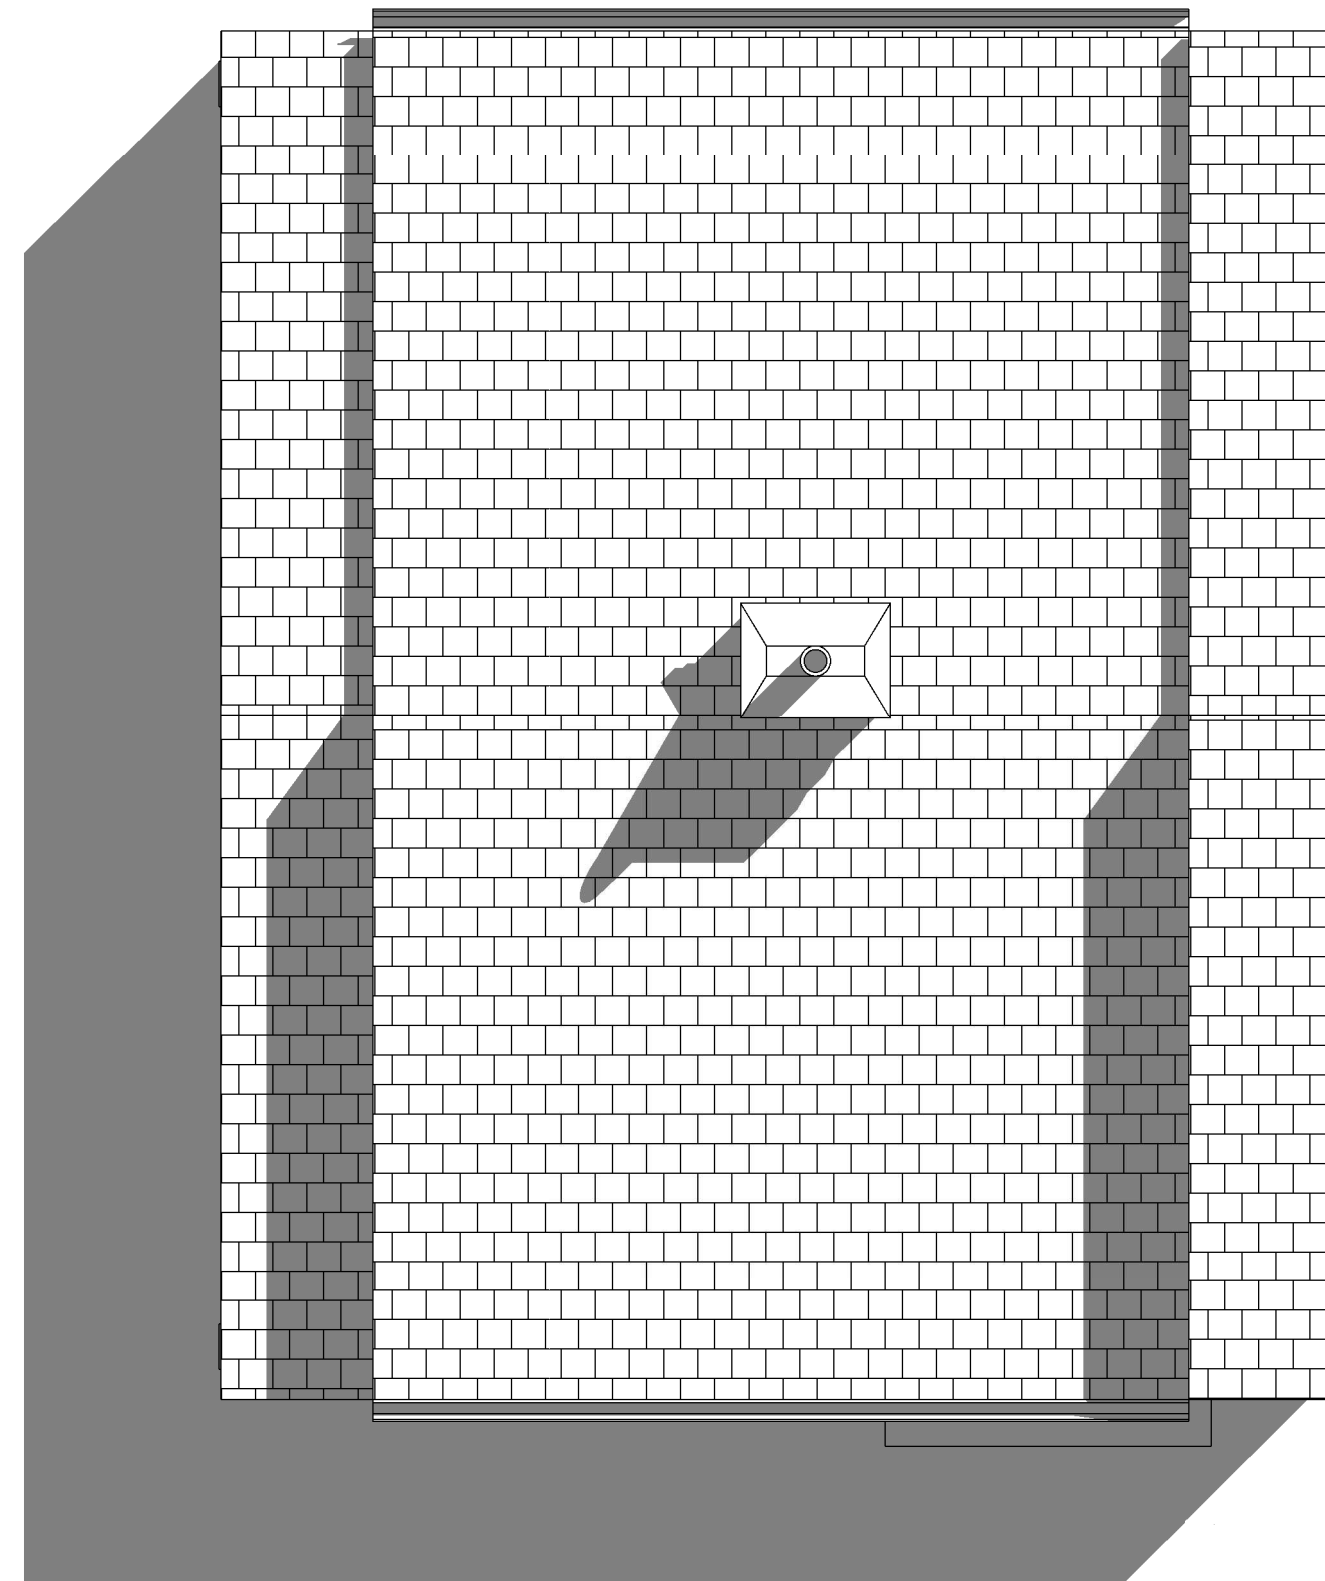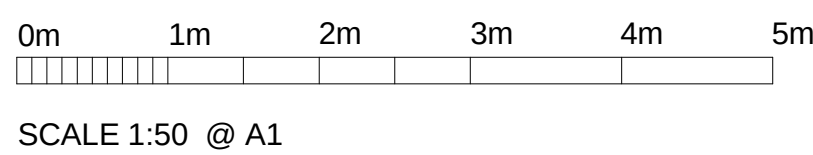

2 Roof Plan
1 : 50

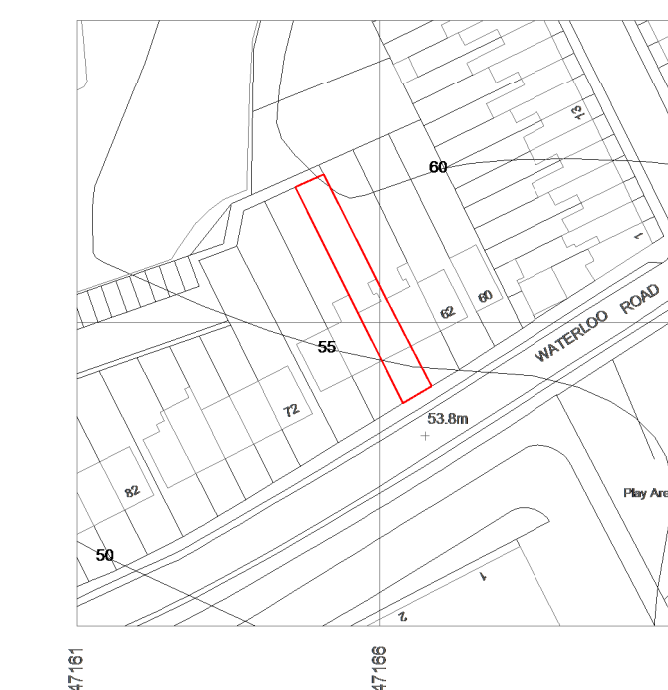

8 OS Site plan
1 : 1250

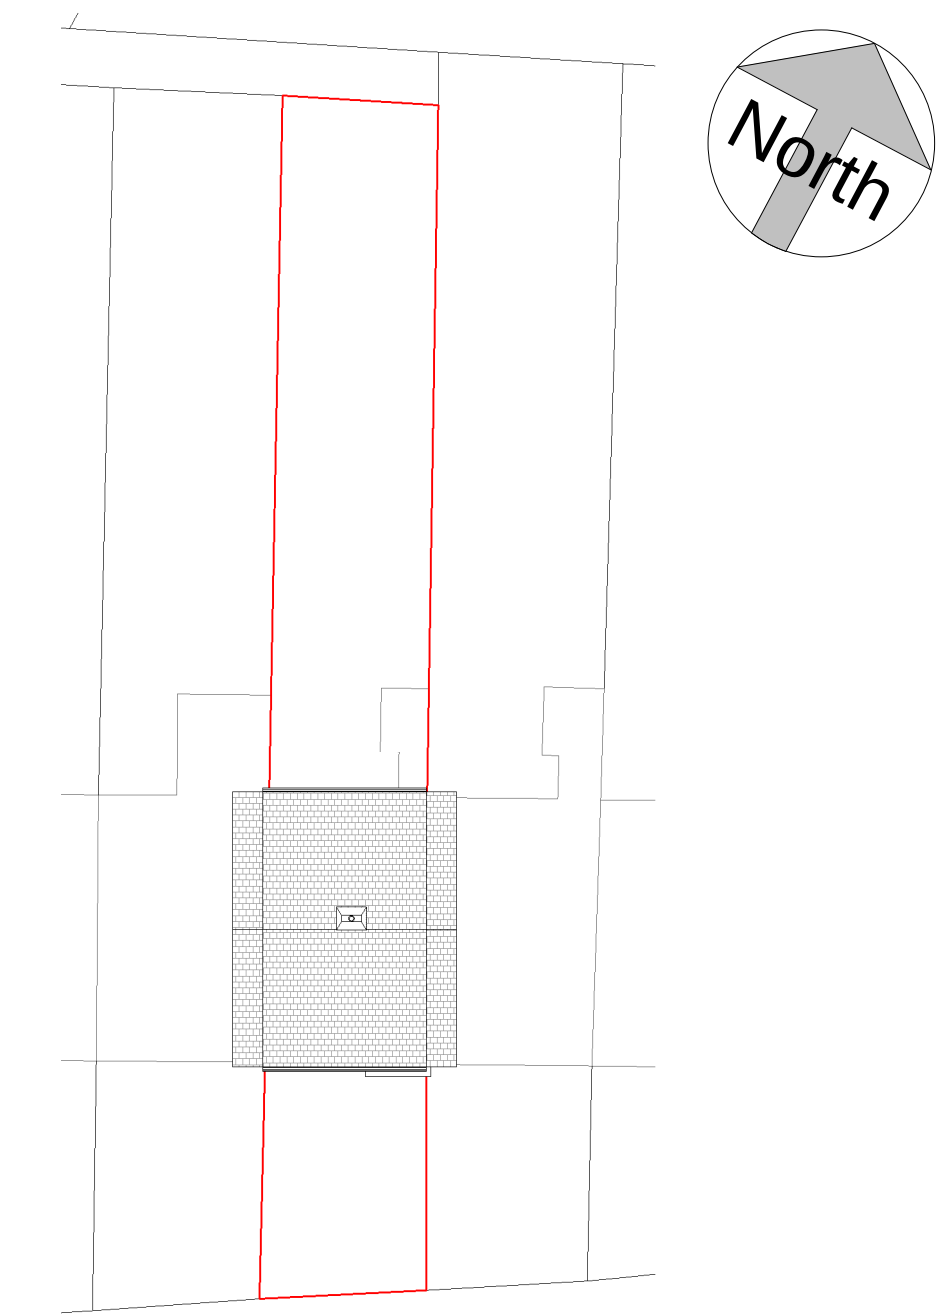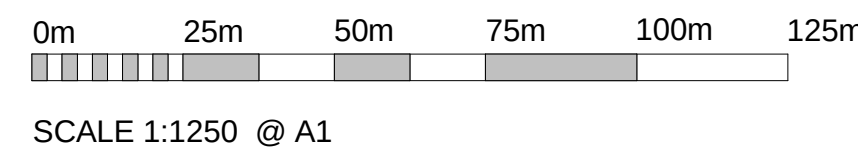

7 Block plan
1 : 250

