


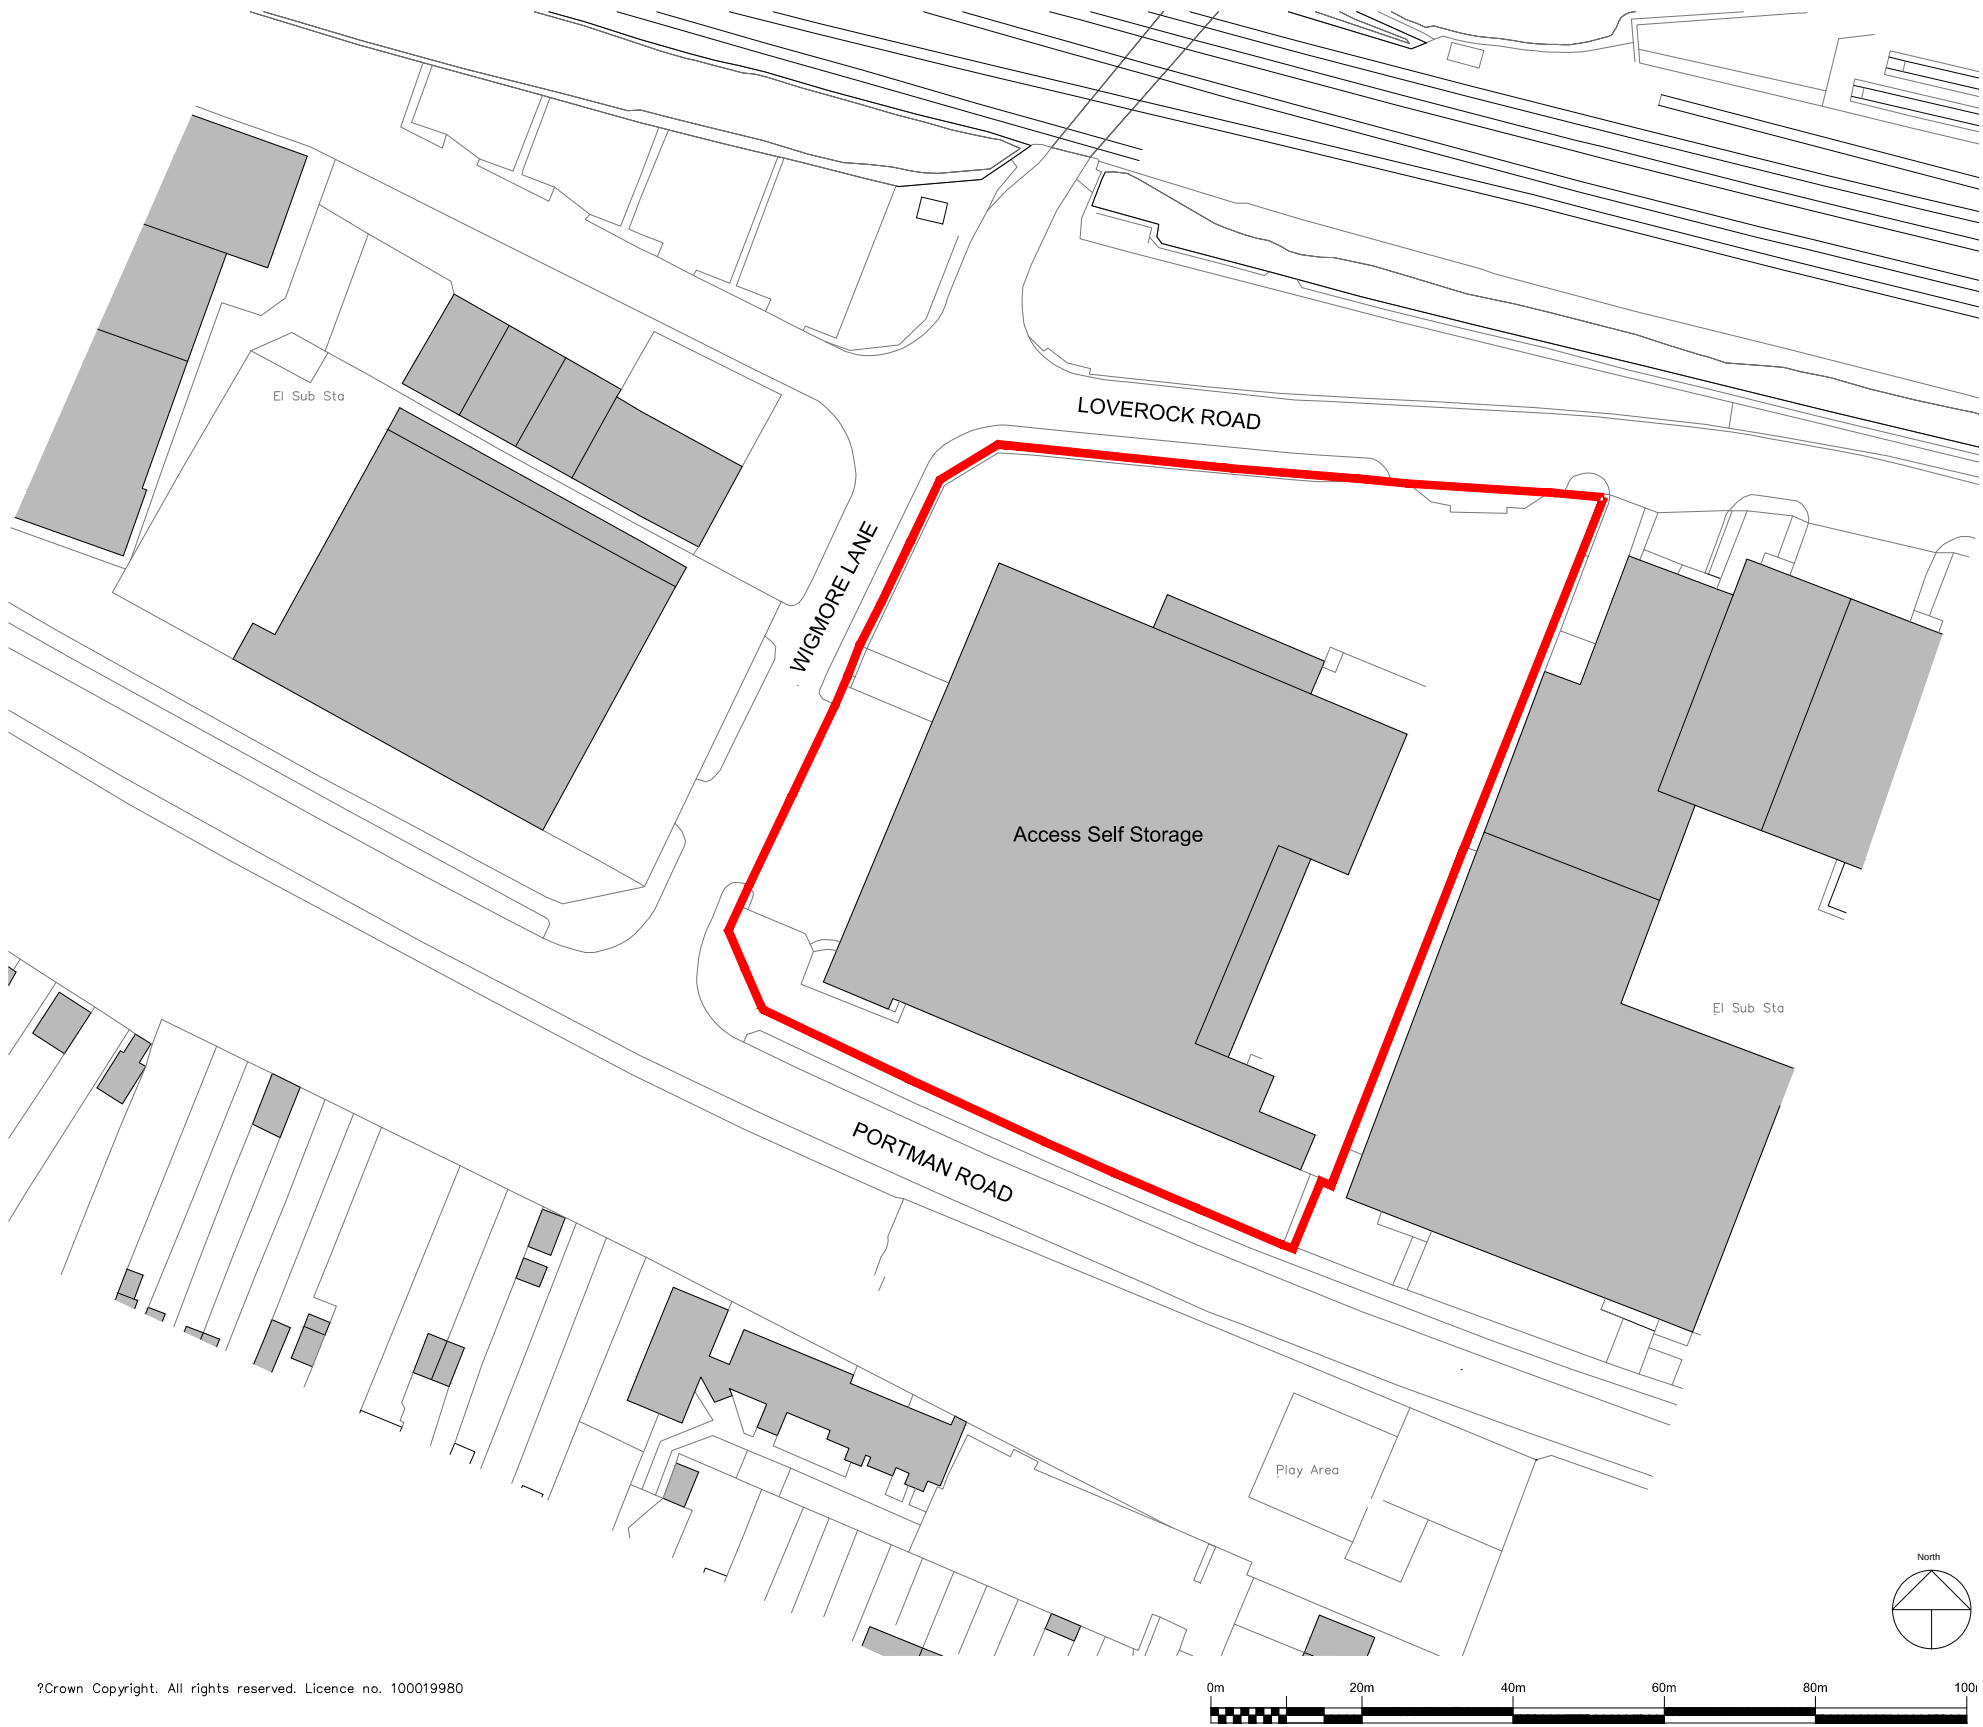

?Crown Copyright. All rights reserved. Licence no. 100019980

Rev		Date	Version Description	Dm	Chk
/		01.06.16	First Issue	HS	JA
			SAFETY, HEALTH AND ENVIRONMENTAL INFORMATION		
			In addition to the hazards/risks normally associated with the types of work detailed on this drawing, refer to Designers Risk Assessment, note the following:		
			It is assumed that all works will be carried out by a competent contractor working, where appropriate, to an approved method statement		
			Use Dimensions - DO NOT SCALE		
			Contractors Must Verify All Dimensions On Site Before Starting Work		
			This Drawing Is Copyright		
			Client Logo		
			 DMWR Architects Limited 16-18 Hatton Garden London EC1N 6AT t: 0207 870 3779 e: mail@dmwr.co.uk www.dmw.co.uk		
			Client Access Self Storage		
			Project Name Access Self Storage Reading 62 Portman Road, Reading RG30 1EA		
			Drawing Title Site Location Plan		
			Drawing Status PLANNING		
			Drawing Details		
			Drawn By HS	Drawn Date 05/2016	Checked By JA
			Scale @ A3 1:1000		
			Drawing Number DMWR/A3/3237-PL01		
			Revision /		
			North 		
			DMWR Job No. 3237		