



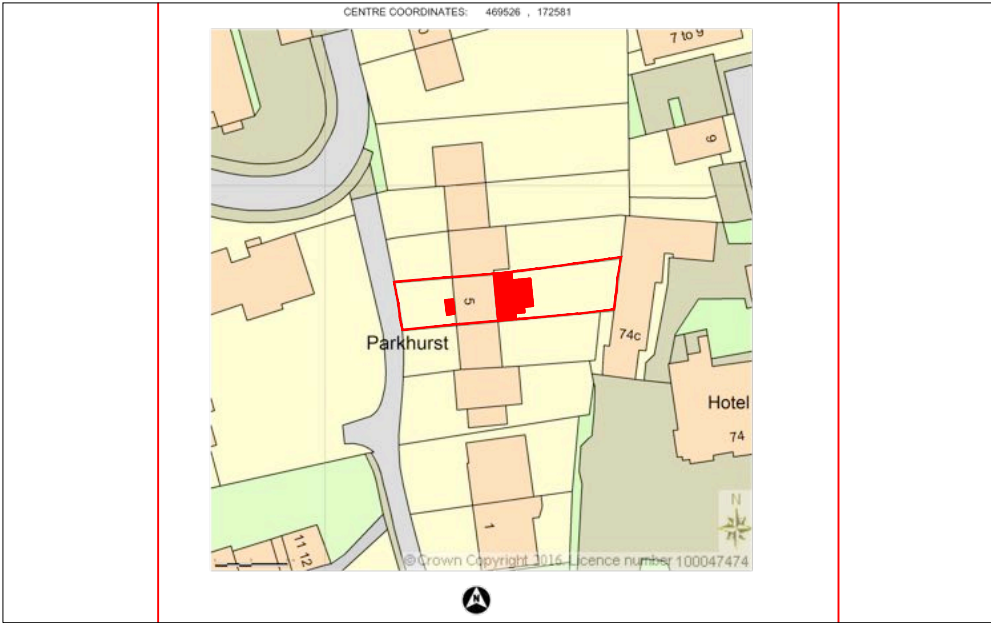

LOCATION PLAN
SCALE 1:1250@A3

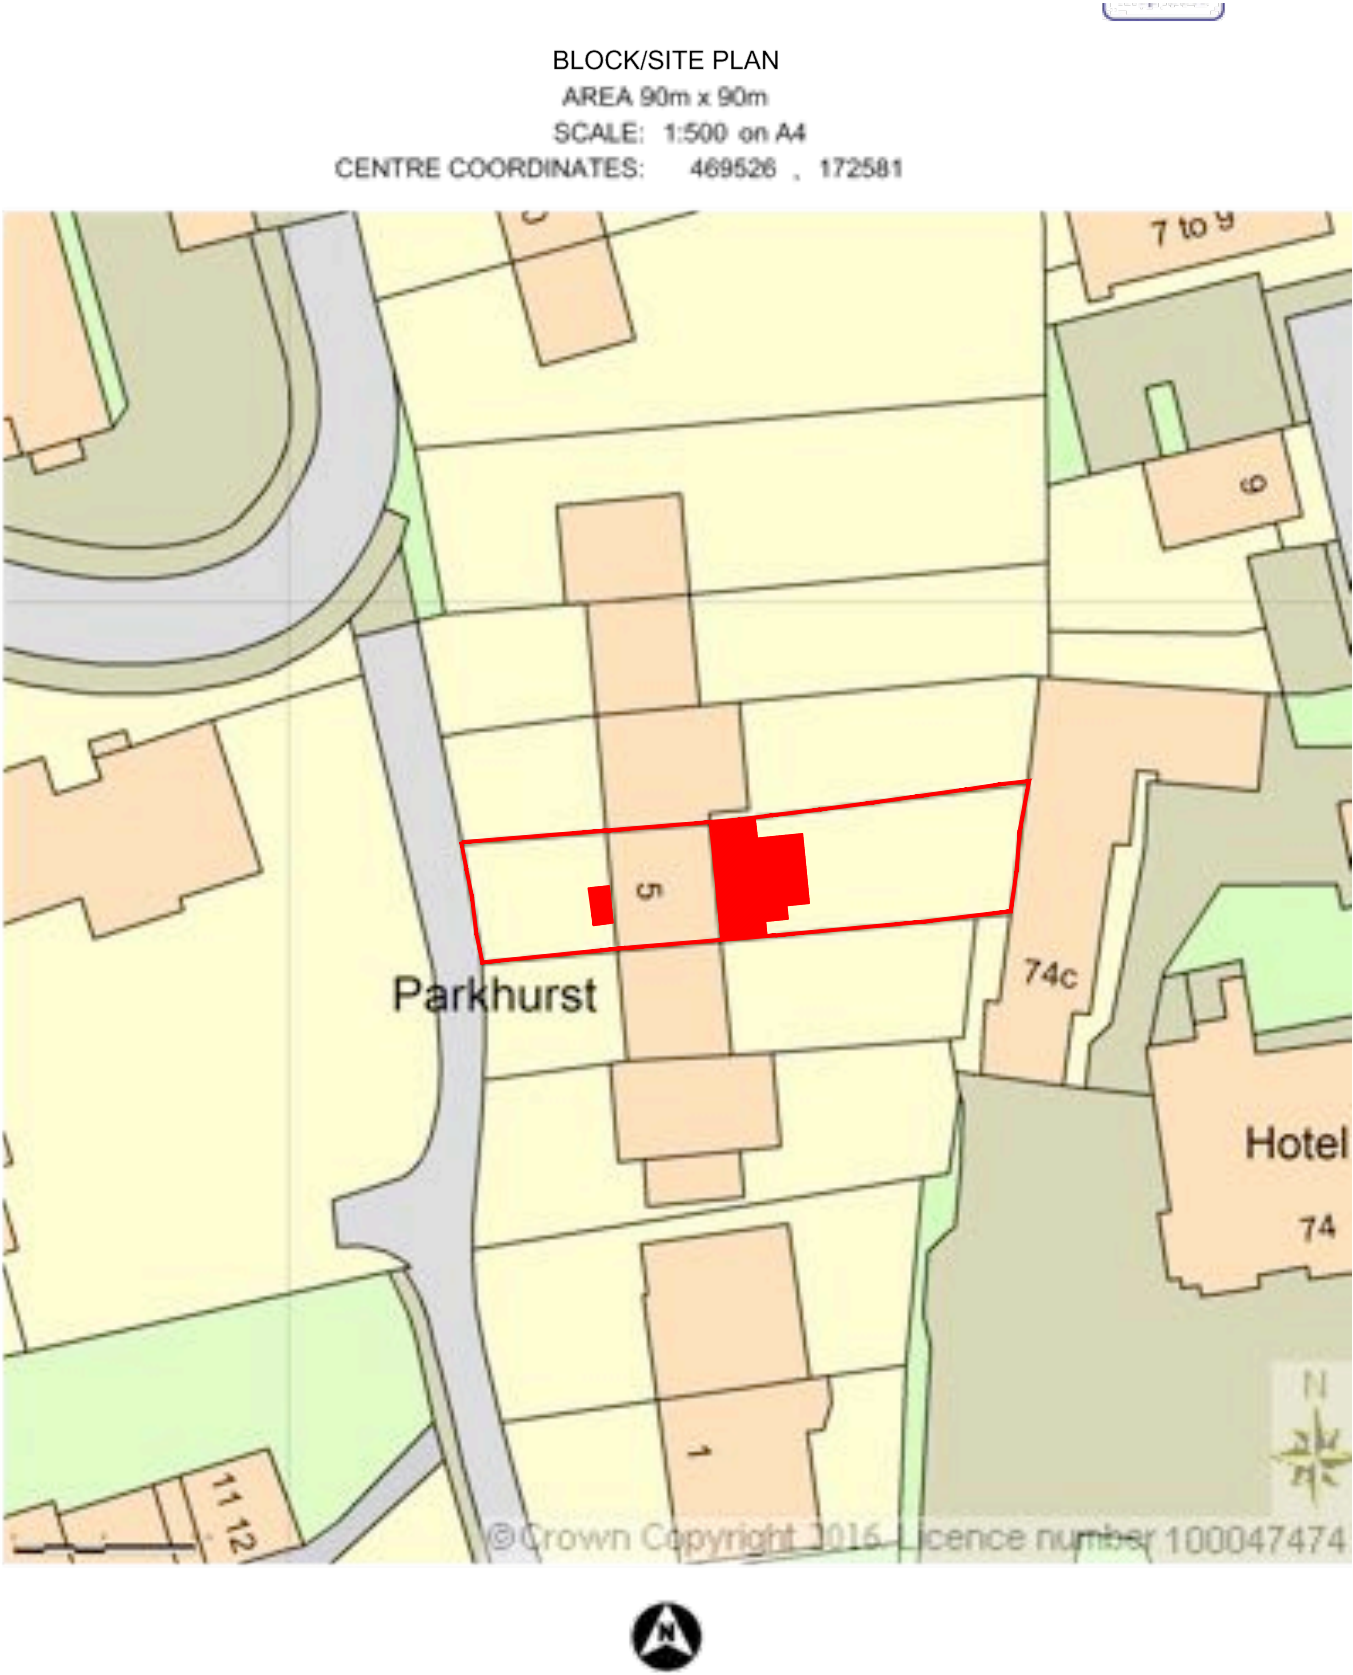

BLOCK PLAN
SCALE 1:500@A3

Supplied by Streetwise Maps Ltd
www.streetwise.net
Licence No: 100047474



PROJECT:
PROPOSED SINGLE STOREY REAR EXTENSION

**5 Parkhurst Drive
READING**

DRAWN BY:	D.B.
DATE:	29/08/2016
SCALE:	AS SHOWN @A3
FILENAME:	RBC/16/PD

DRAWING TITLE:
LOCATION AND BLOCK PLAN

DRAWING NUMBER: RBC/PD-01

ArchDezine Limited
archdeziner7@gmail.com