





SCALE BAR 1 : 50

NOTE
ALL MATERIALS INTENDED TO BE USED ON
NEW EXTENSION ARE TO MATCH EXISTING.
THIS DRAWING HAS BEEN PREPARED WITHOUT
THE BENEFIT OF AN ACCURATE SITE SURVEY

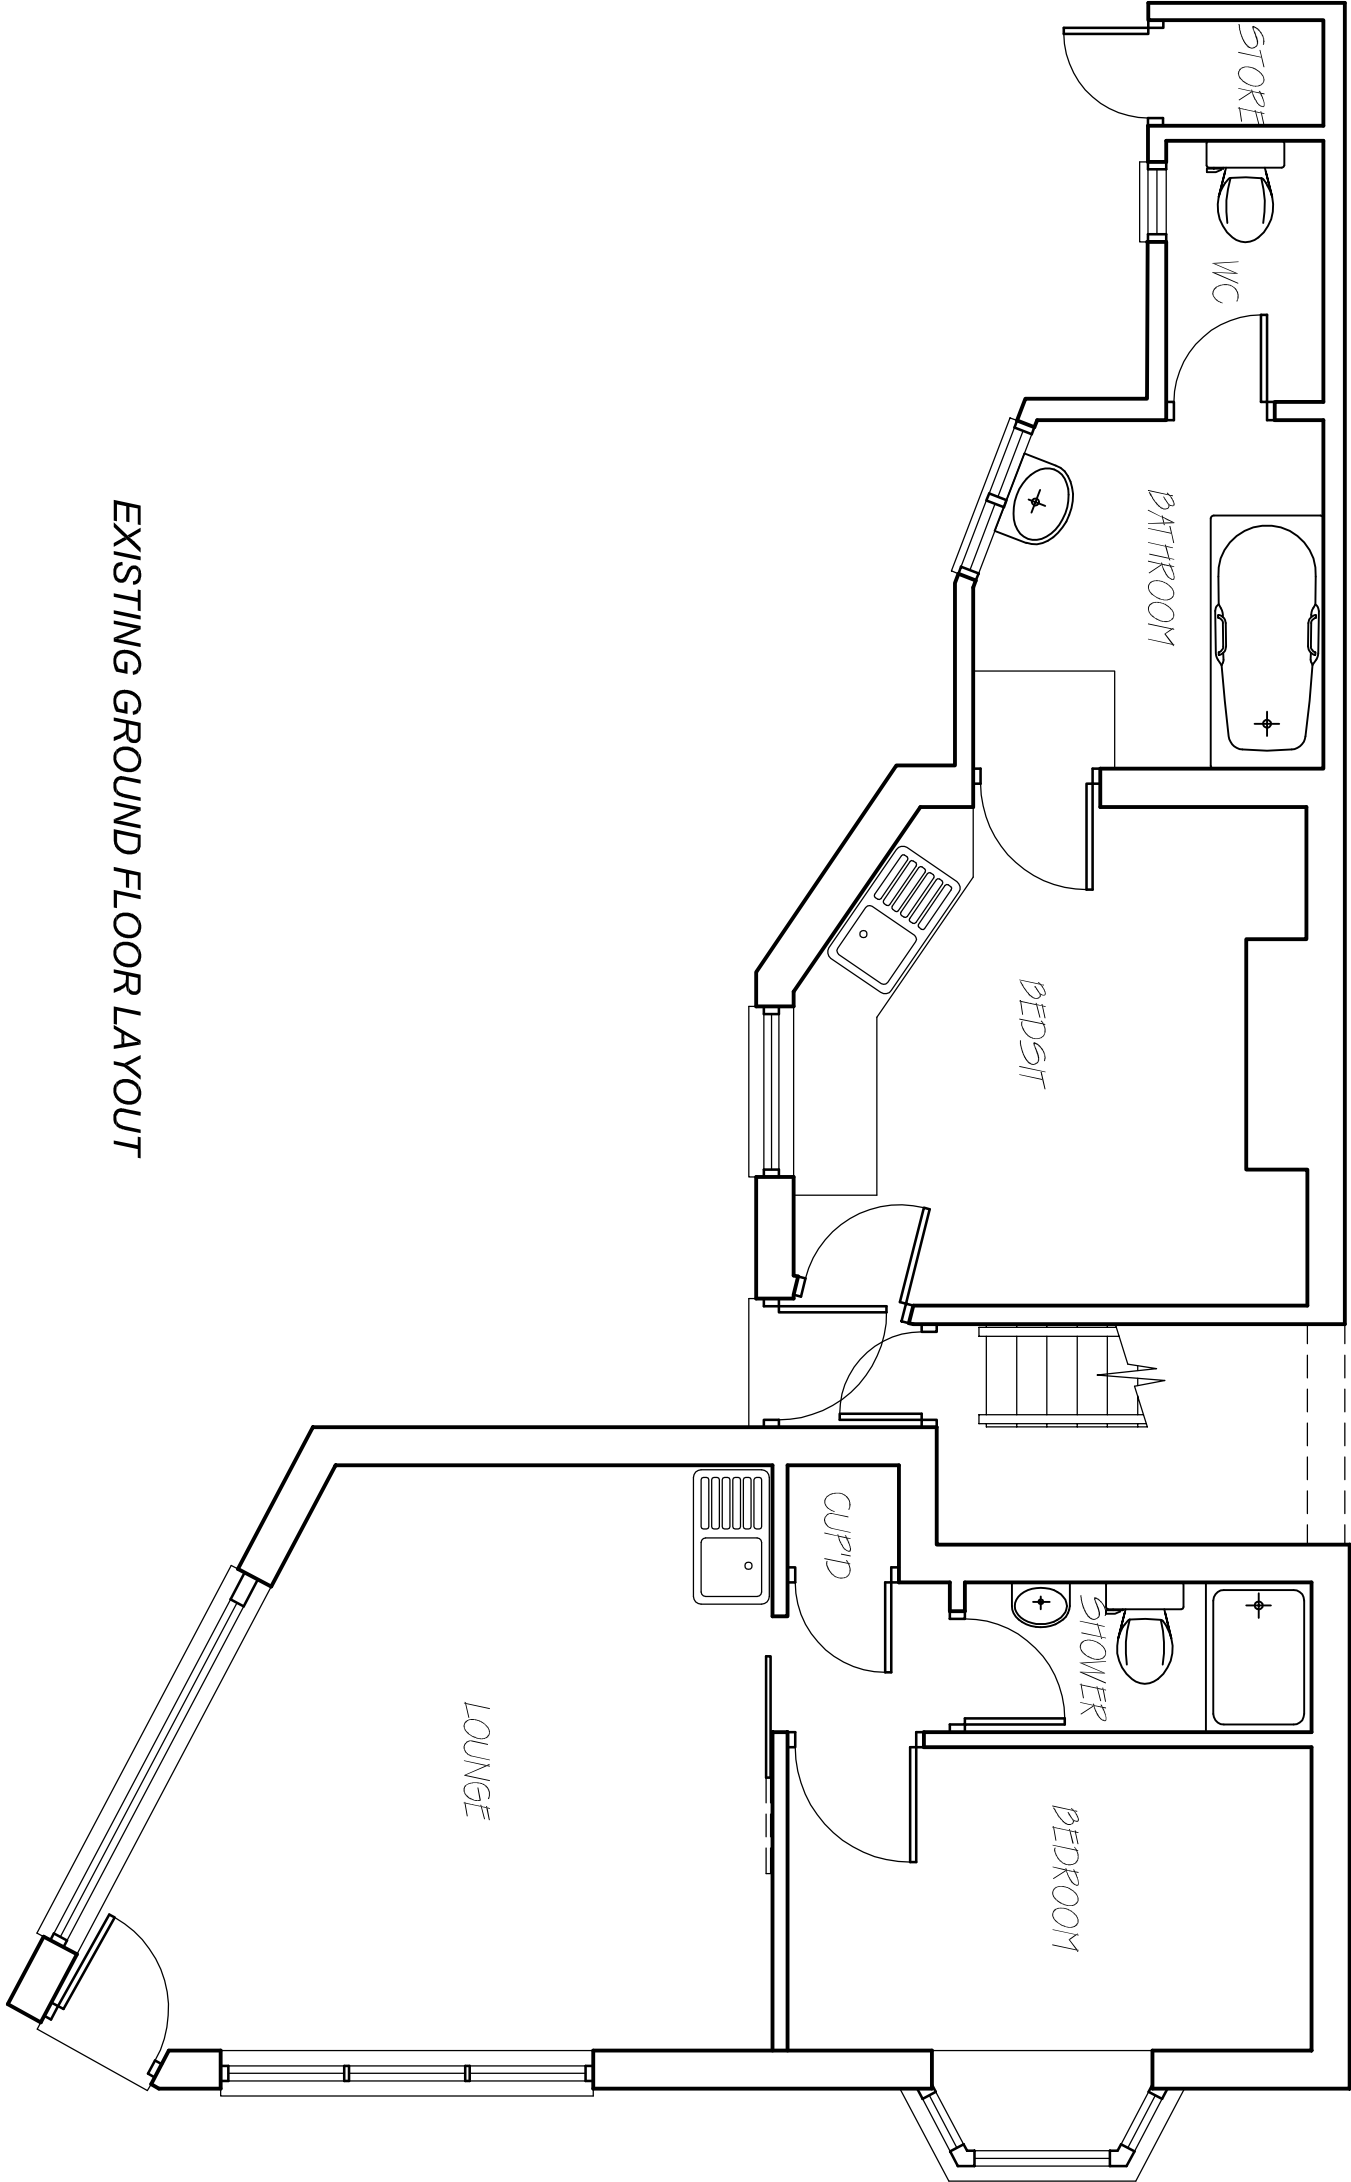

EXISTING GROUND FLOOR LAYOUT

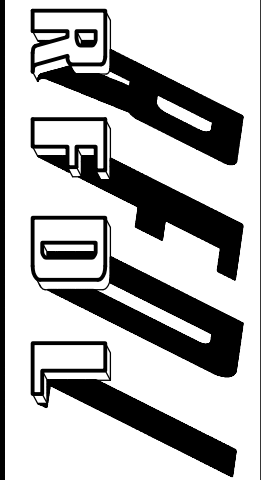

RICHARD FENN DESIGNS LIMITED

11 HARRIER CLOSE, WOODLEY,
READING, BERKSHIRE. RG5 4PE.
Telephone READING (0118) 9691684
E-Mail : rfdl@ntlworld.com

PROPOSED CHANGES TO EXISTING
FENESTRATION AT
2 CANNON STREET, READING, BERKSHIRE
for LYNCH PROPERTIES

EXISTING GROUND FLOOR LAYOUT

REVISIONS

DATE

AUGUST 12th 2016

SCALE

1 : 50

DRAWING No.

JL.10

REVISION



SCALE BAR 1 : 50