



REV	DATE	DESCRIPTION			
-	-	-			

STATUS

PLANNING

CLIENT	BRAD MCCOUID
ADDRESS	WILSON ROAD
	READING
	BERKSHIRE
	RG30 2RS



Unit 1,
The Trading Estate,
Littleton Lane,
Shepperton,
TW17 0NF


info@designworkstudios.co.uk
www.designworkstudios.co.uk

DRAWING BY	PT
CHECKED BY	DS
SCALE	1:100 @A3
DATE	10.10.2015
DWG #	


1024-00-EXGA -

TITLE

GROUND & FIRST FLOOR
GENERAL ARRANGEMENT
EXISTING

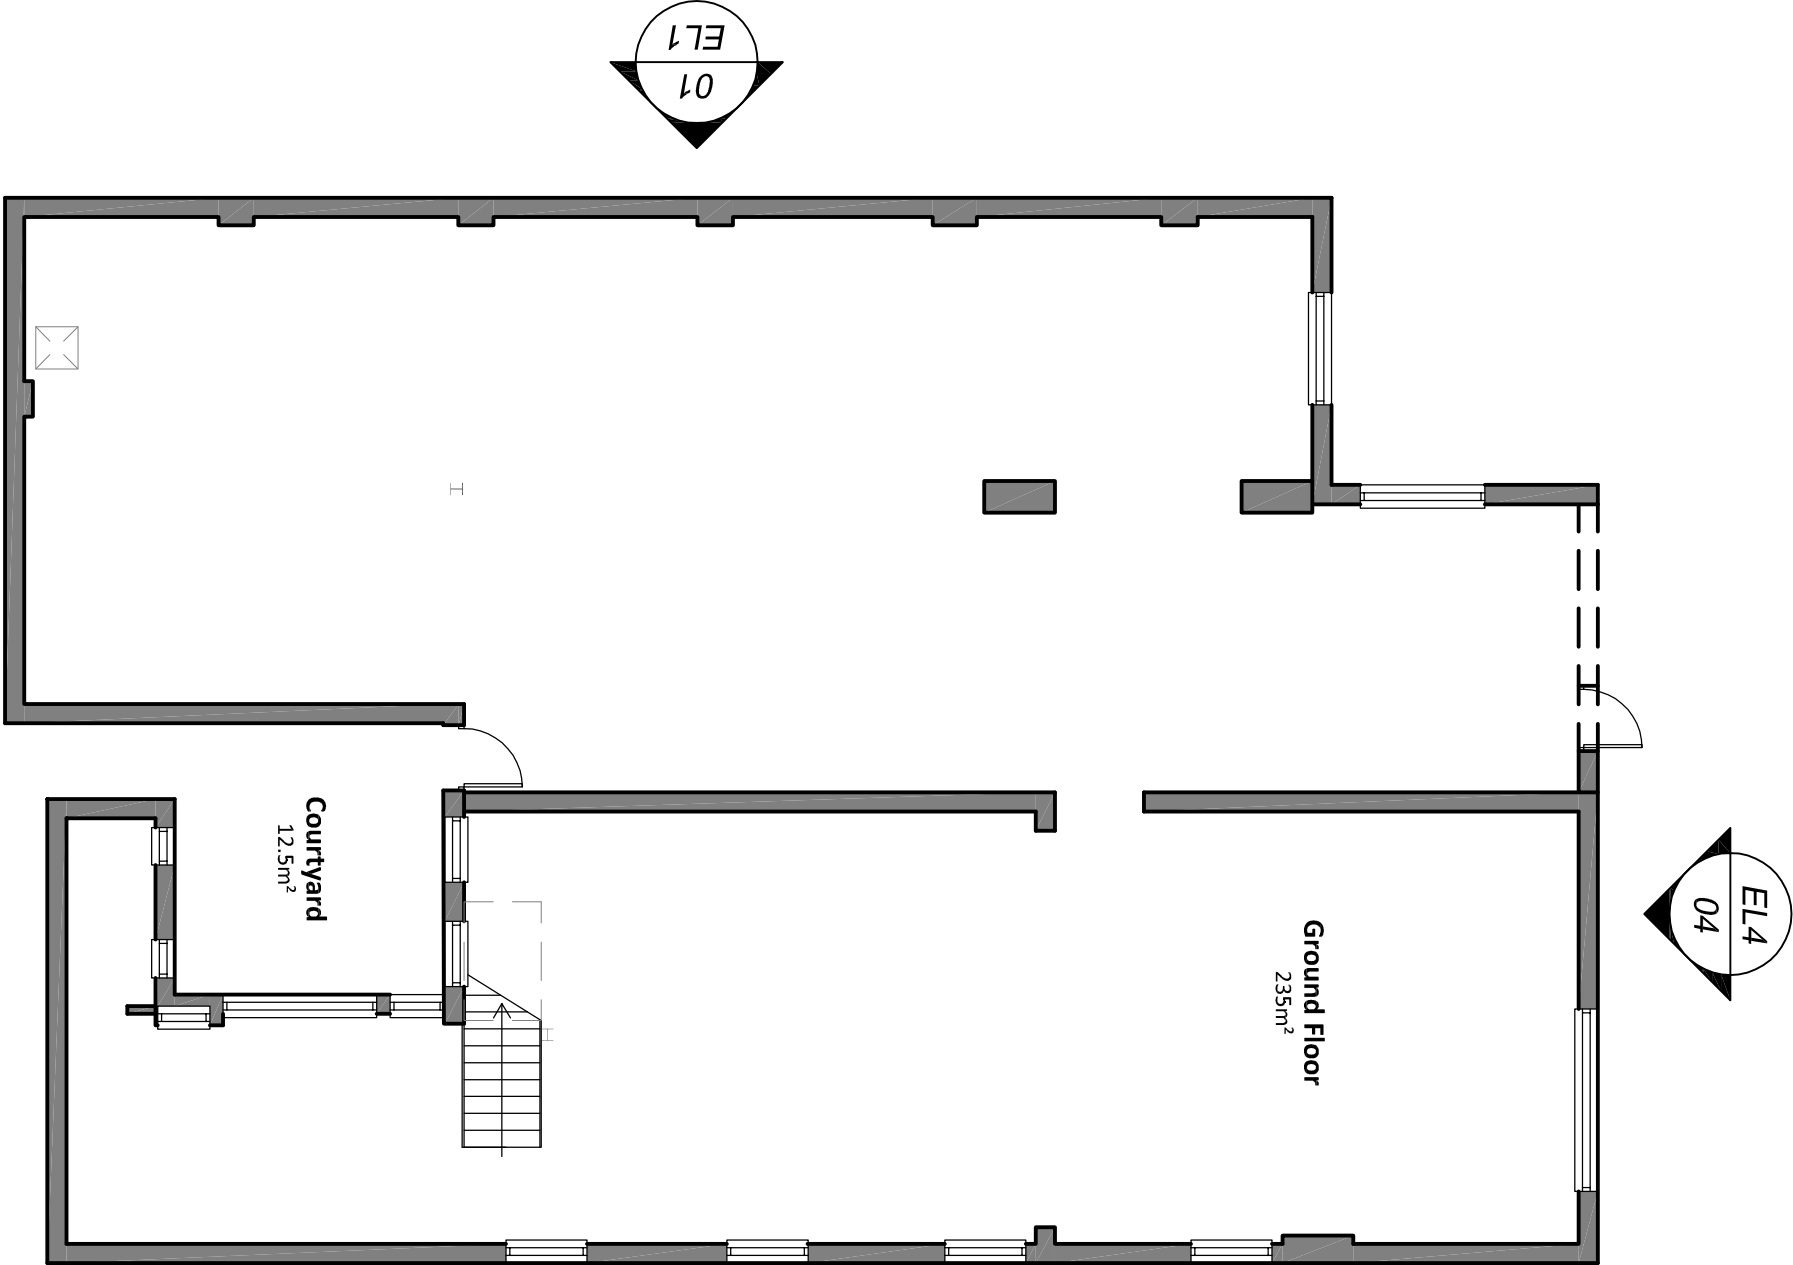

Existing Ground Plan
Scale 1:100

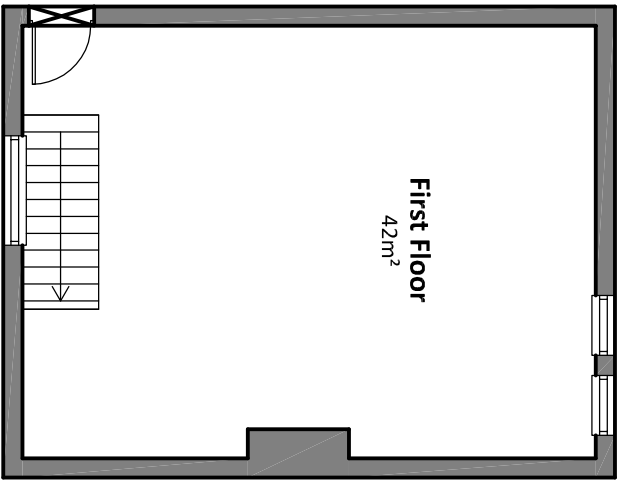

Existing First Plan
Scale 1:100