Ground Floor

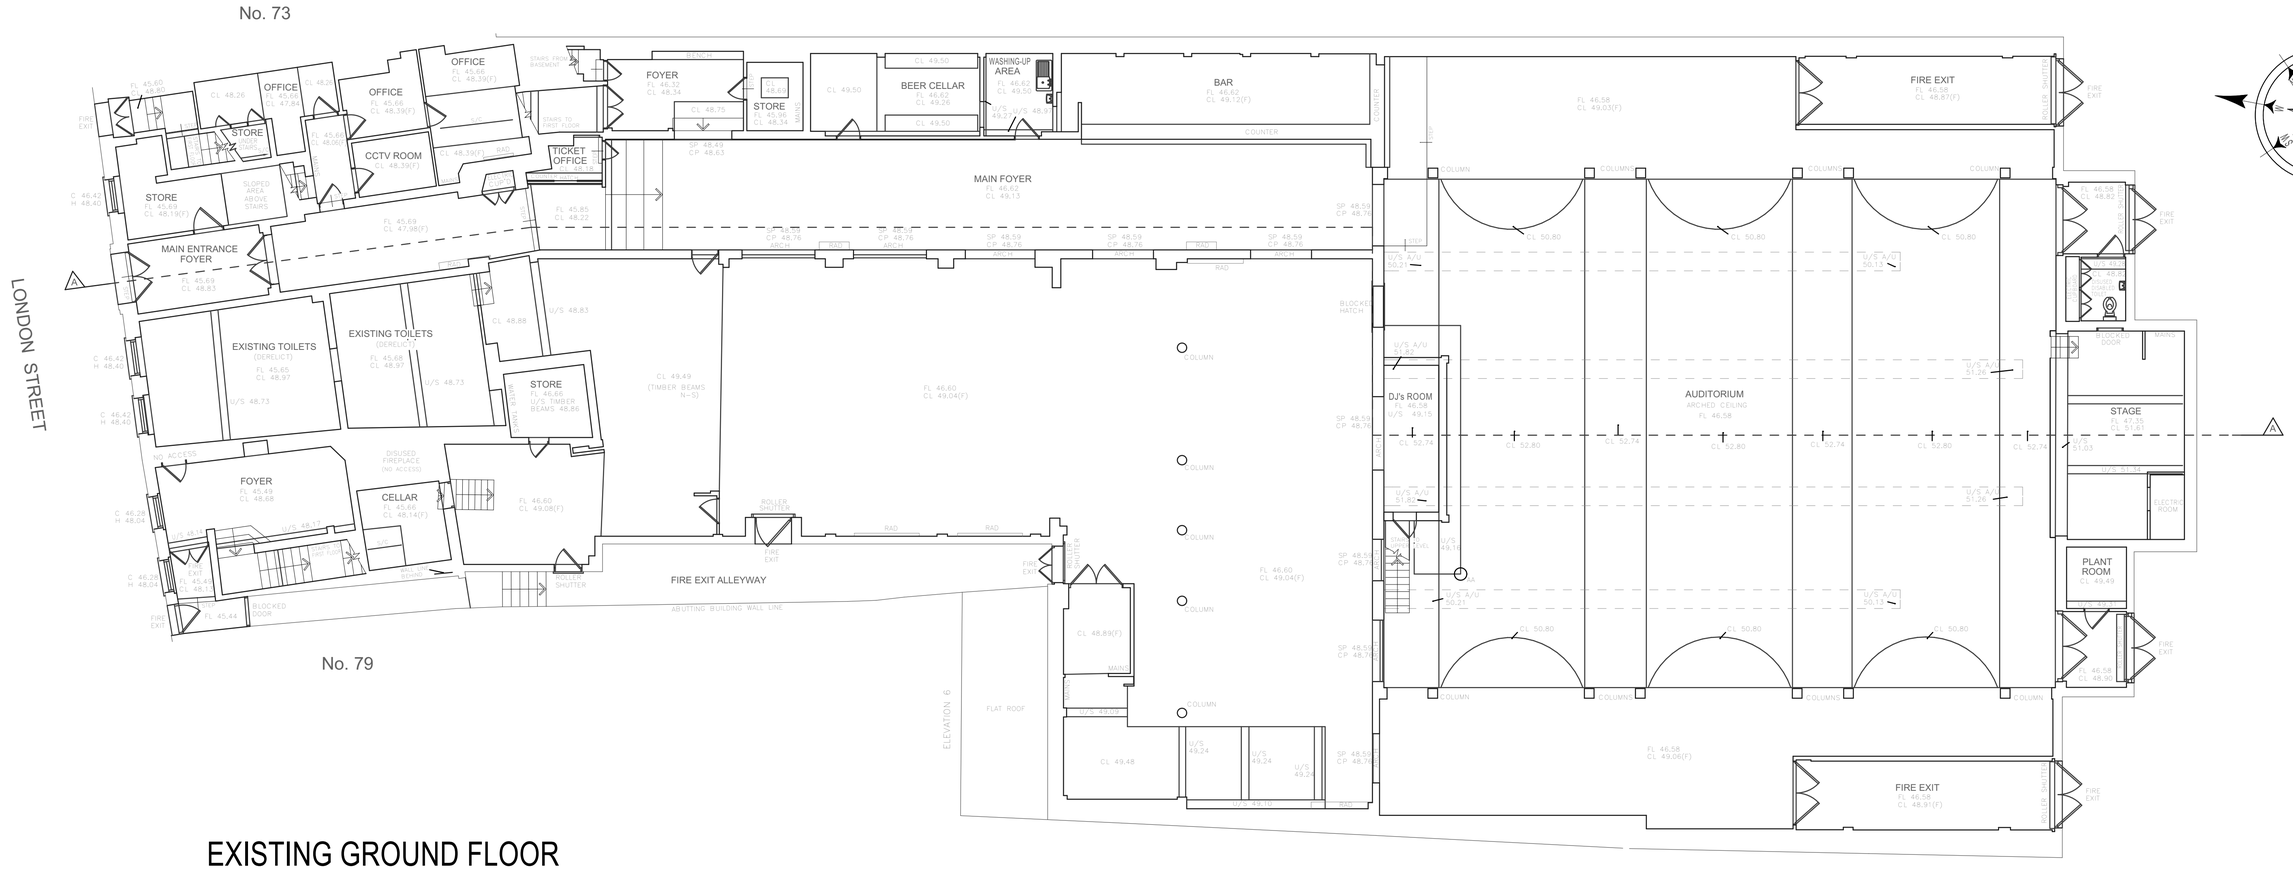

EXISTING GROUND FLOOR

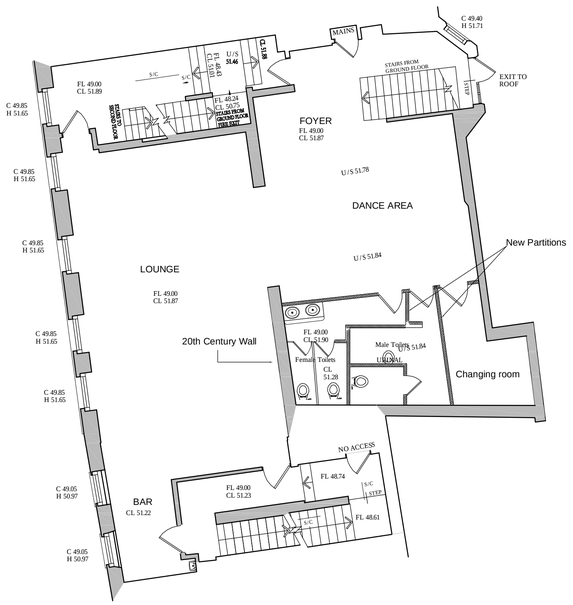

First Floor Layout

EXISTING FIRST FLOOR

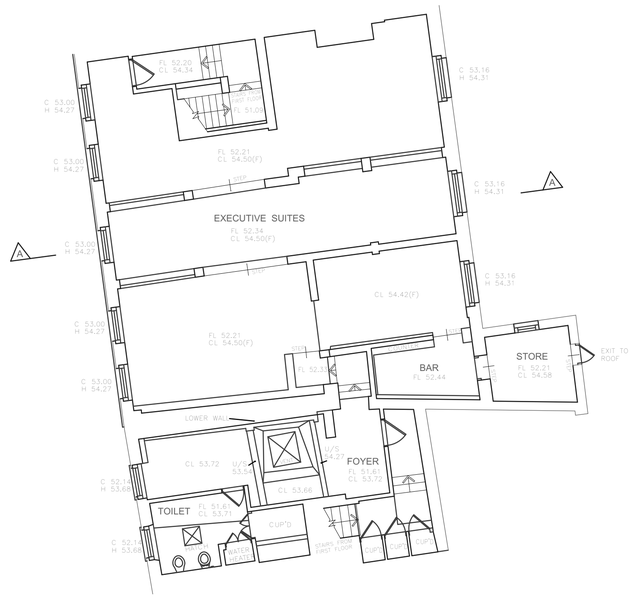

EXISTING SECOND FLOOR

1:100
0 1 2 3 4 5 m

KEEN PARTNERSHIP TEL: 0118 9510 855 FAX: 0118 9510 866 E-MAIL: INFO@KEENPARTNERSHIP.CO.UK	Client: Bexter Ltd	Scale: 1:100 @ A1	Date: May 2016
	Job: Shehani,75-77 London Street,Reading	Drawn: MG	
	Drg: Existing Ground and Upprer floors layout	Drg No: 8651.16- PL-02	