





PALMER PARK RIVERSIDE DAY NURSERY LOGISTICS PLAN

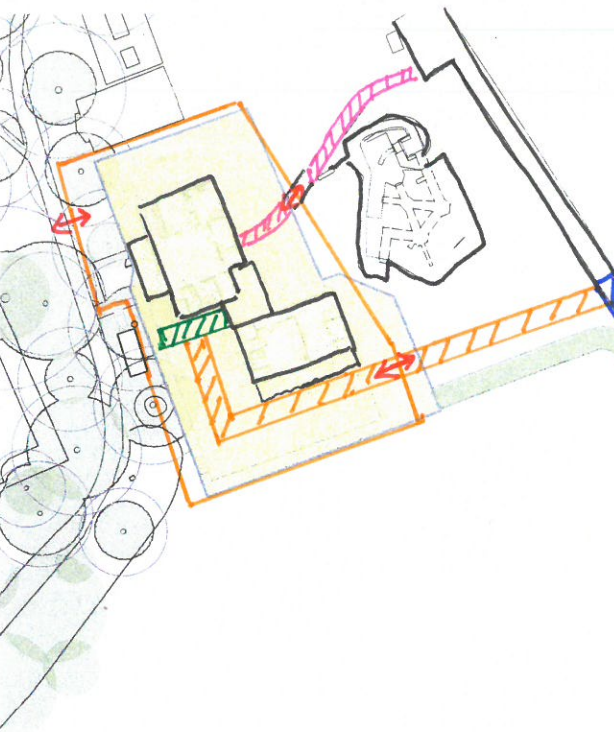

Contractors Site Set Up

- Existing Containers.
- Temporary access way (TYPE 1 Stone)
- Existing Pathway / Road for material + plant access
- Mesh security Fence
- Car parking
- Welfare Cabin.
- Storage Container.
- Material Storage.
- Gated access
- Possible out of hours plant Parking
- Pedestrian access.
- Cellweb root protection.

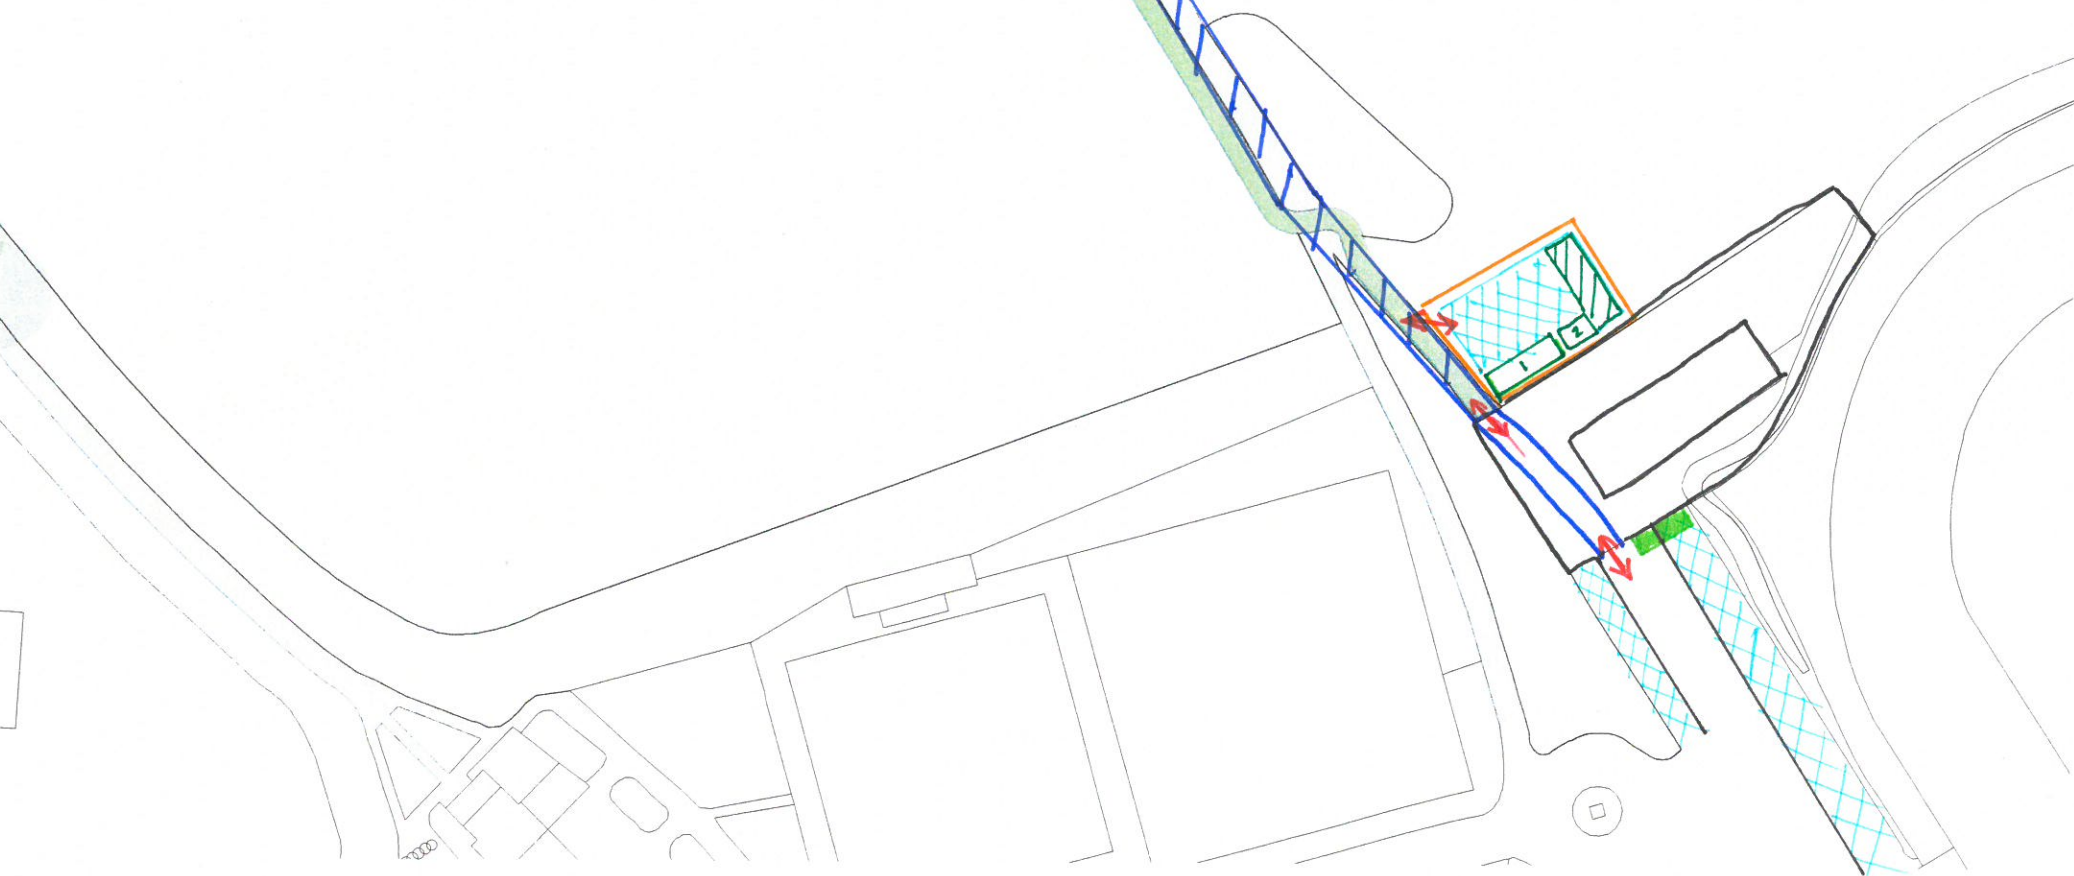

PALMER PARK STADIUM.

0m 10m 20m 30m 40m

1: 500 @ A1

E02699 -

July 2015

