
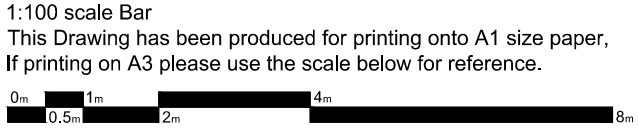
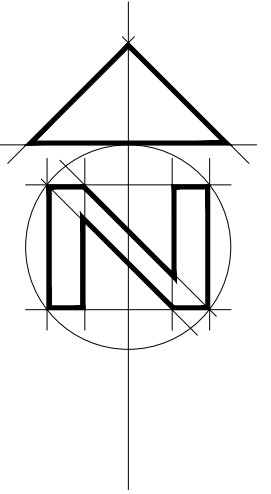
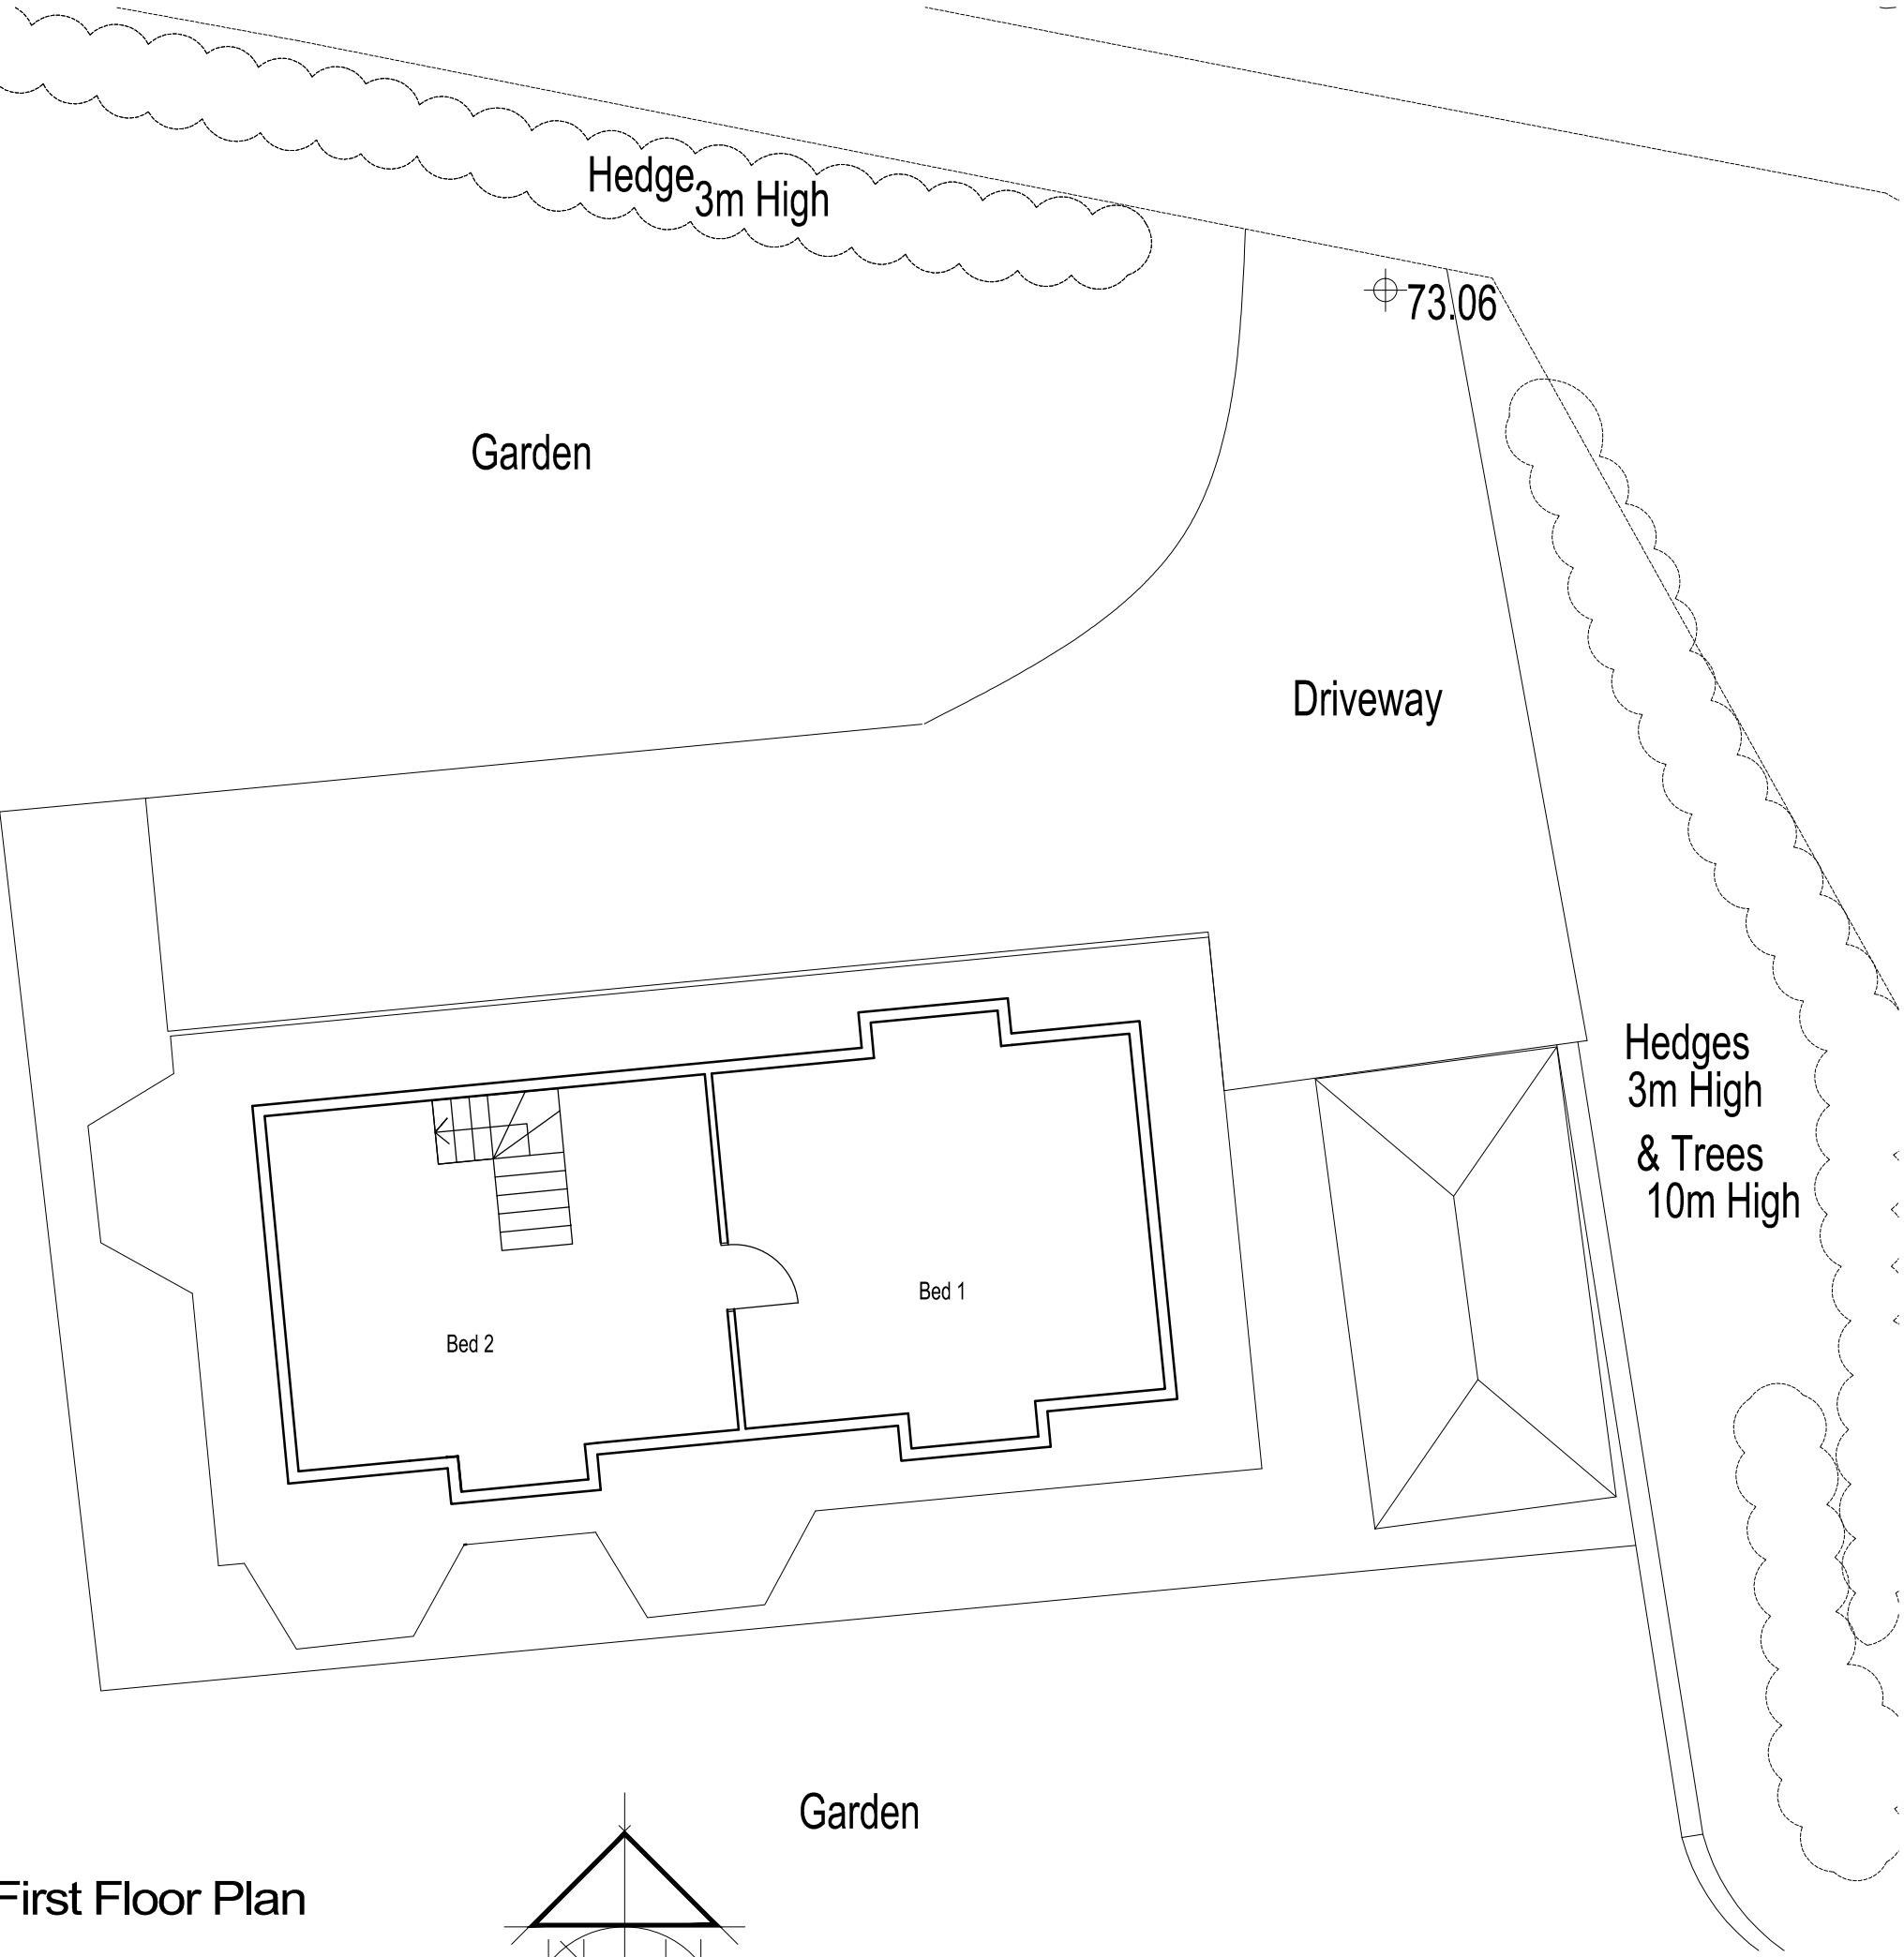


DO NOT SCALE FROM THIS DRAWING. VERIFY ALL DIMENSIONS BEFORE SETTING OUT, COMMENCING WORK OR MAKING ANY SHOP DRAWINGS. REPORT ANY DISCREPANCIES TO SUPERVISING OFFICER IMMEDIATELY. COPYRIGHT ©

Rev	Description	Date

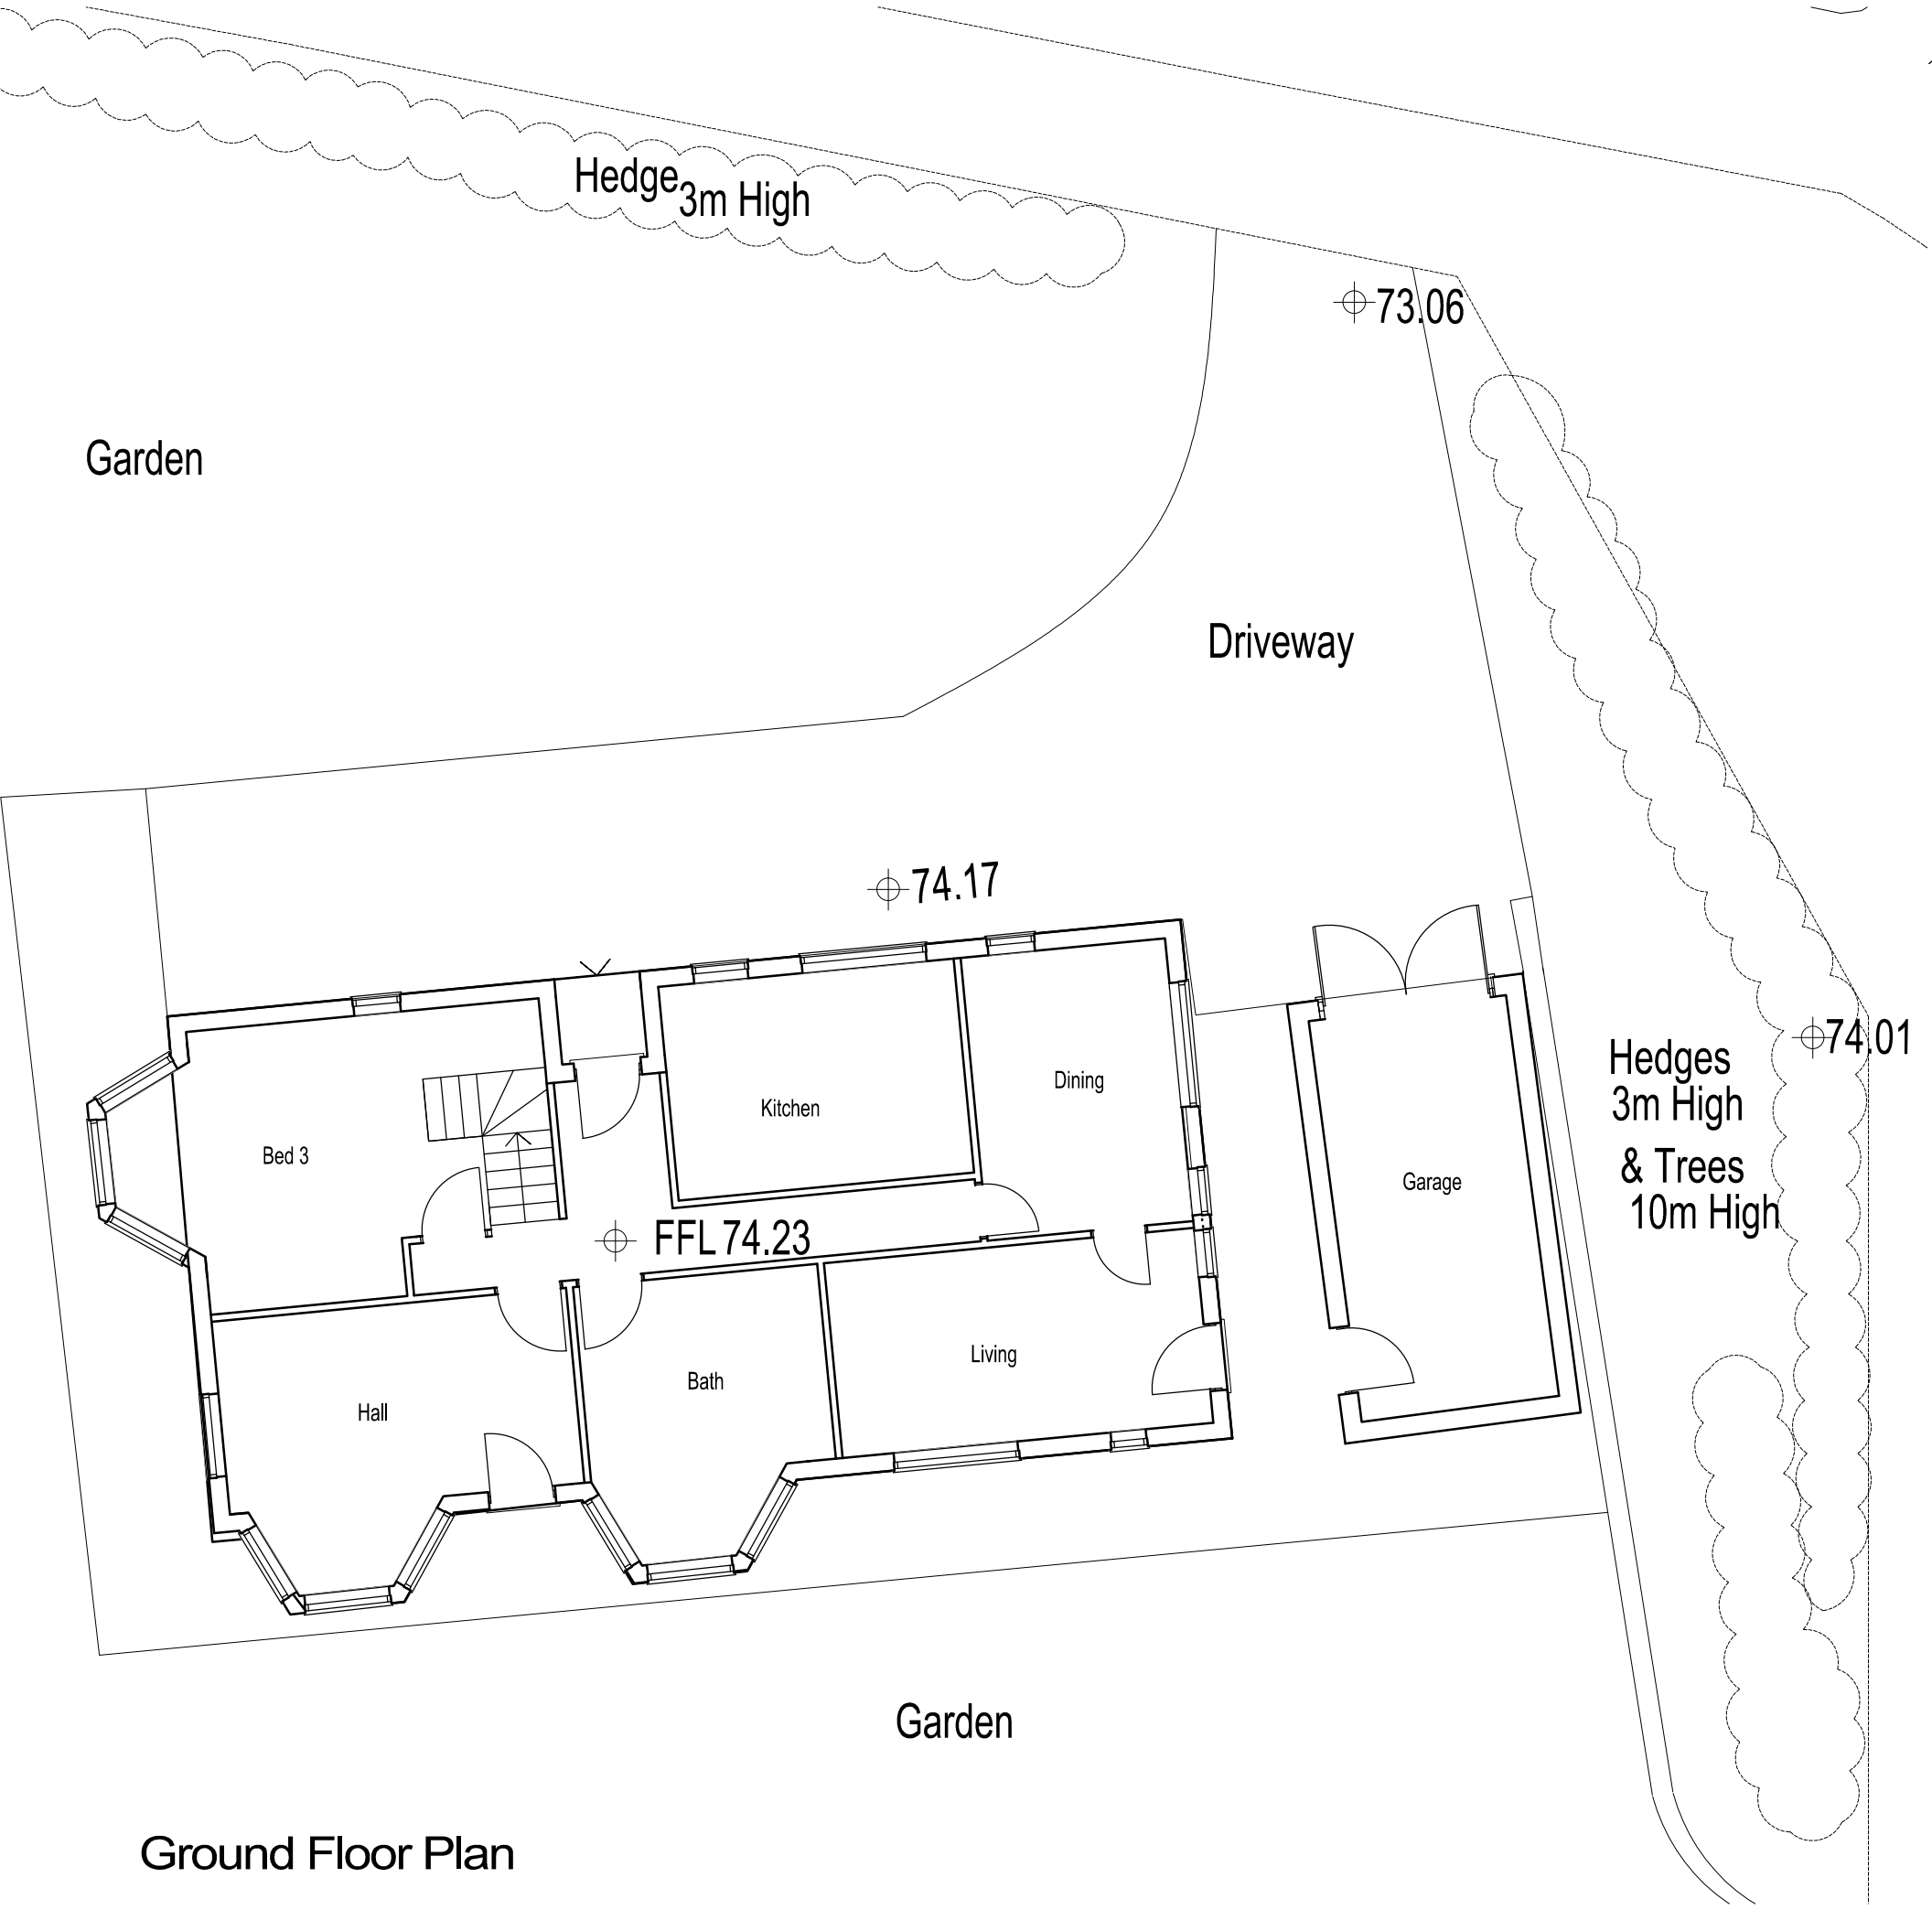

Day • Tanner Partnership ARCHITECTURE AND PLANNING

www.daytanner.co.uk

CLIENT **Morningwood Developments Ltd**

JOB **51 Cressingham Road, Reading RG2 7RX**

DRG **EXISTING PLANS**

SCALE **1:100** DRAWN **KN** DATE **SEPTEMBER 2015** **3308 / 104**

Reading	6 Academy Court
51 Peach Street	36B Church Street
Wokingham	Caversham, Reading
Berkshire	RG4 8AU
RG40 1XP	0118 946 1242
0118 989 0808	rdgoffice@daytanner.co.uk
info@daytanner.co.uk	