


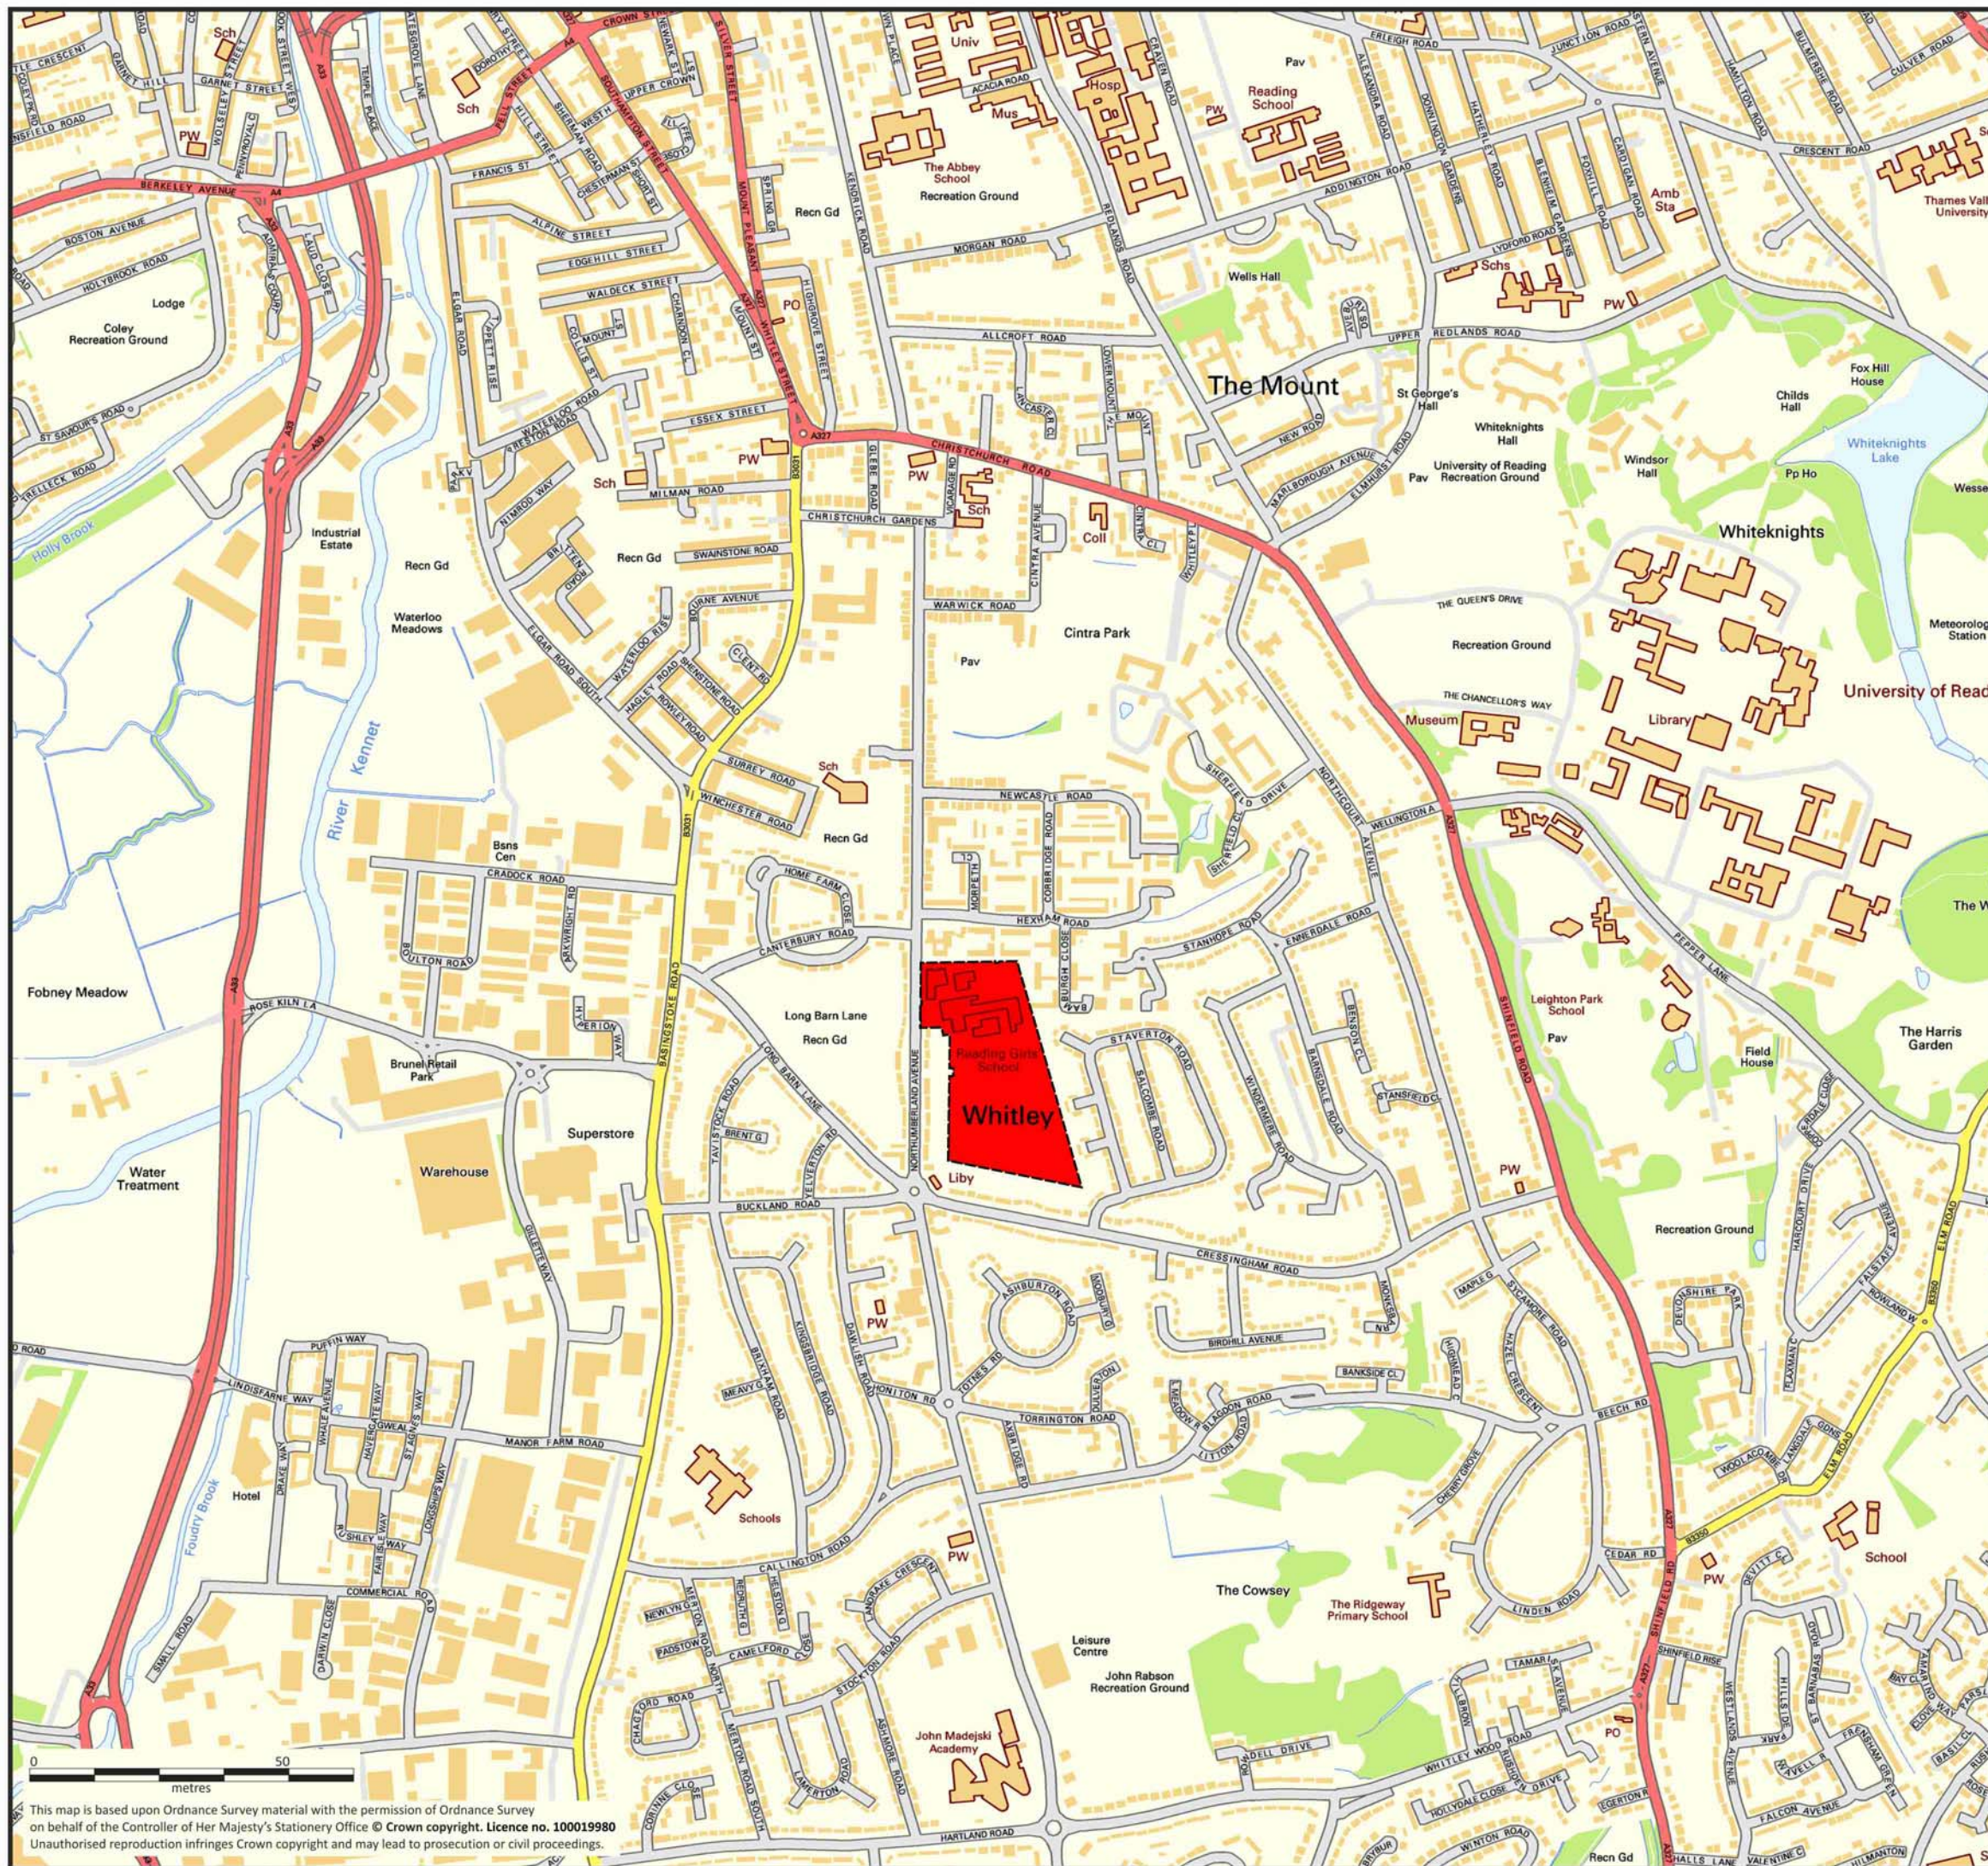

READING GIRLS' SCHOOL

© Vincent & Goring Limited

PROJECT TITLE
Priority Schools Building Programme
Hertfordshire, Luton, Reading batch

DRAWING TITLE
Reading Girls' School:
Site location

SCALE	DATE	CHECKED
1:10000	APRIL 2014	
	DRAWN HNA	DATE

PROJECT No.				
5048	N		4	01

VINCENT AND GORRING
CHARTERED ARCHITECTS AND TOWN PLANNERS

STERLING COURT NORTON ROAD STEVENAGE HERTS
TELEPHONE: 01438 316331 FAX:01438 722035

This map is based upon Ordnance Survey material with the permission of Ordnance Survey
on behalf of the Controller of Her Majesty's Stationery Office © Crown copyright. Licence no. 100019980
Unauthorised reproduction infringes Crown copyright and may lead to prosecution or civil proceedings.