




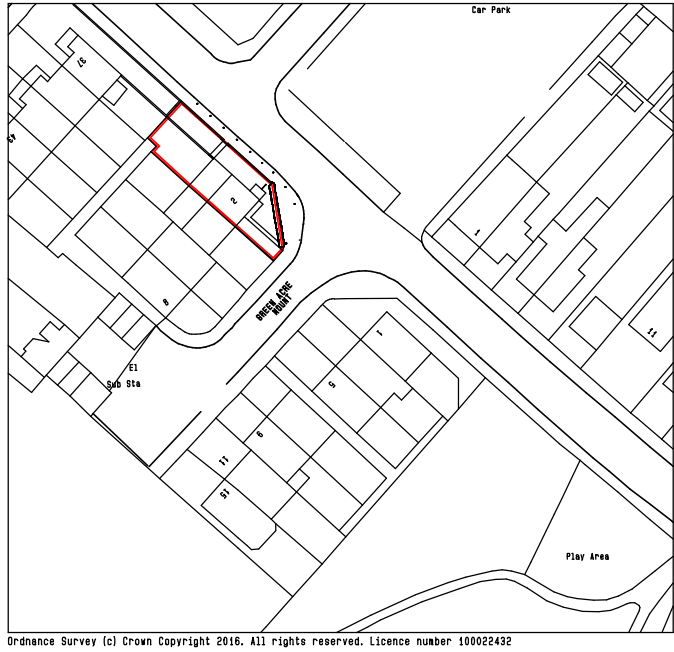

LOCATION PLAN

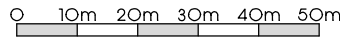

Scale 1:1250 at A3

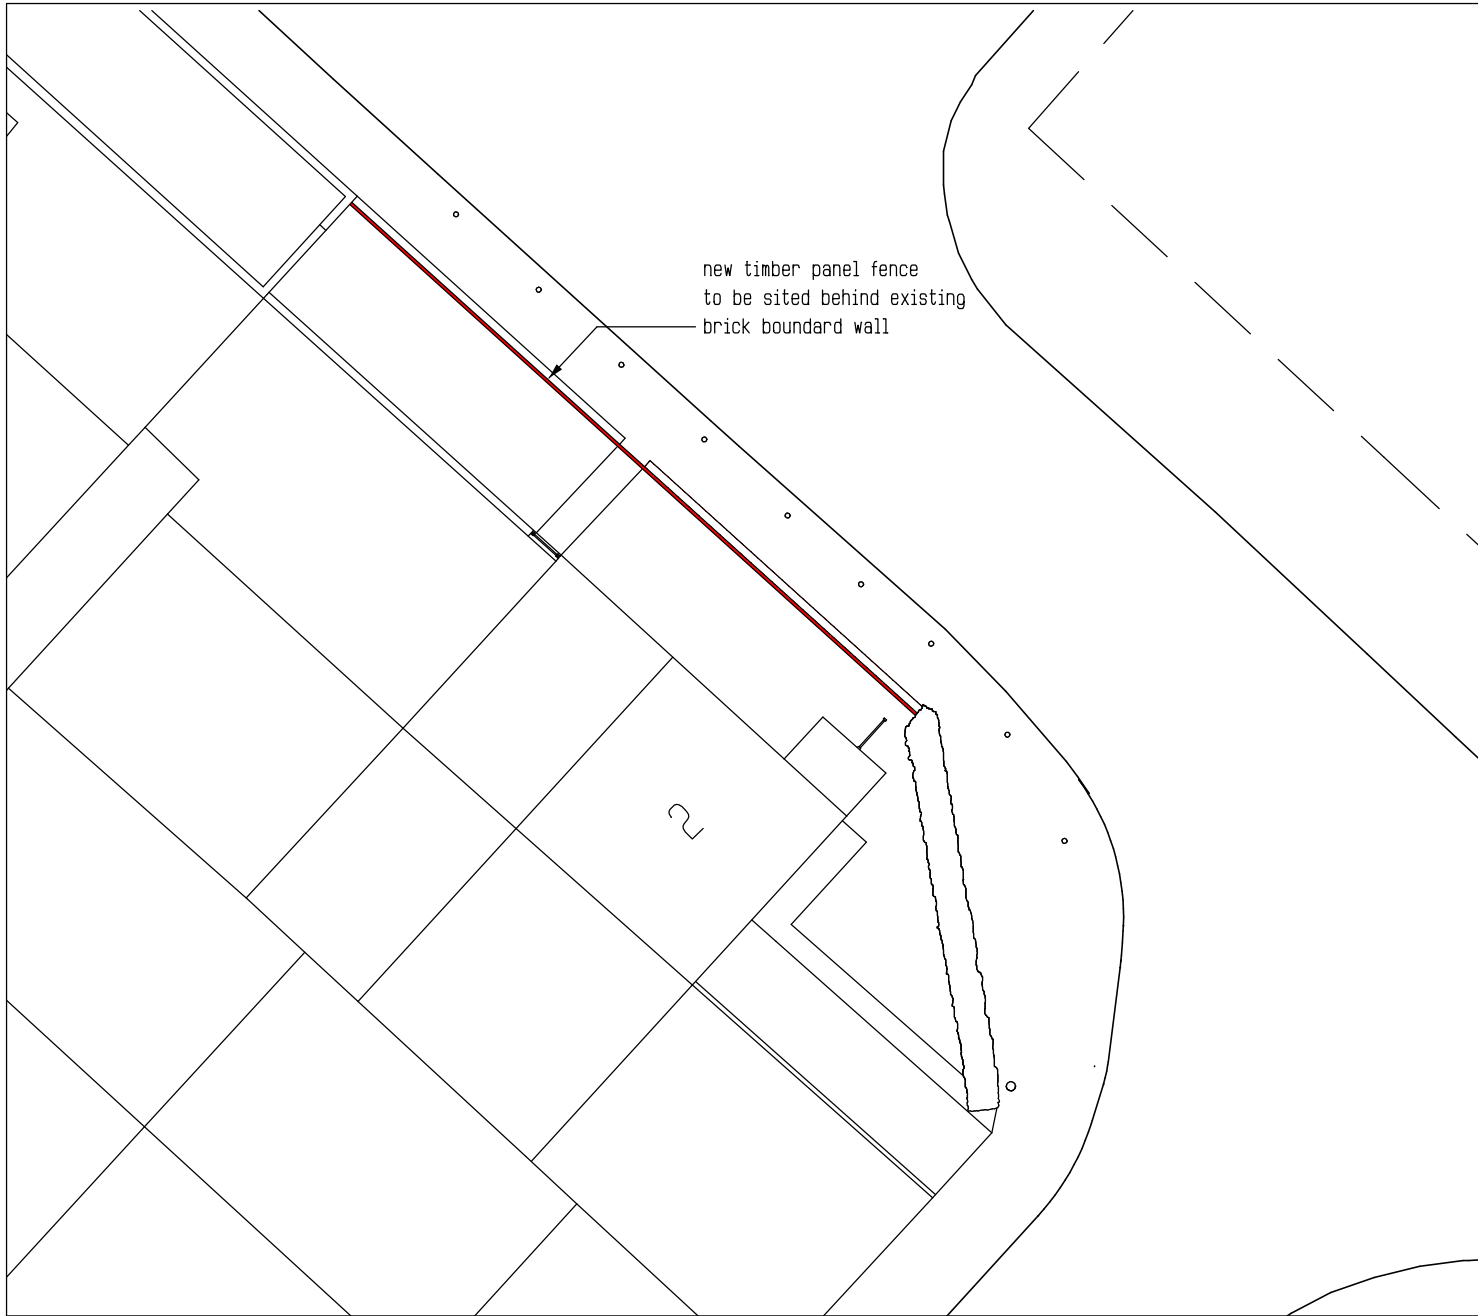

BLOCK PLAN



Scale 1:200 at A3

MURSELL & COMPANY Building Surveying, Quantity Surveying and Architecture Bank House 13 – 15 High Street THATCHAM RG19 3JG Tel : (01635) 872000 Fax : (01635) 861515	Client J HALL ESQ	Job Title 2 GREENARCRES MOUNT TILEHURST READING RG30 4UD	Drawing Title LOCATION & BLOCK PLAN	Drawn by GAW	Drawing No. Z.04.06 / 01
				Scale 1 : 1250 & 1 : 200 @ A3	Date APRIL 2016
				© MURSELL & COMPANY (Newbury) LIMITED	