


ABBOT GARDENS. PERMEABLE

ASPHALT CROSS-SECTION (BLACK)

OCT 2015

RAIN WATER

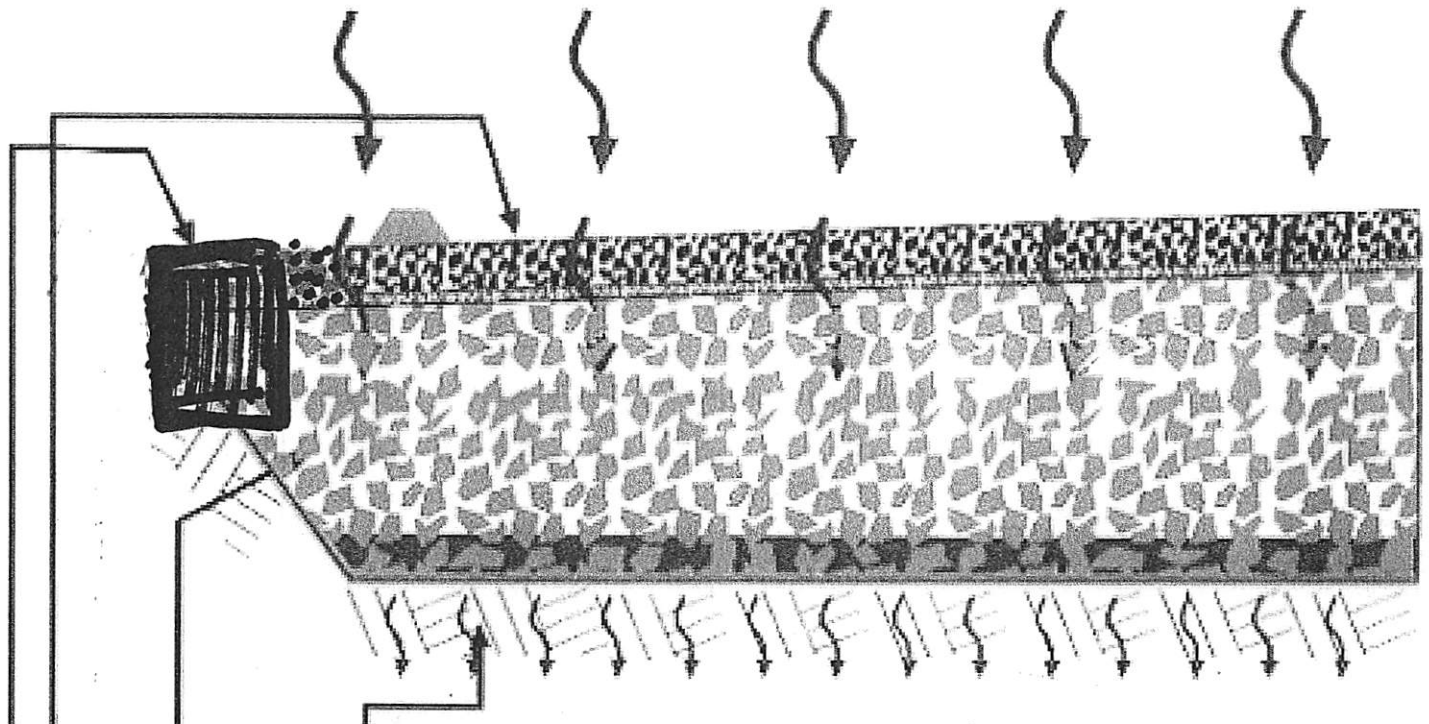

SUBGRADE (EXISTING)

EXISTING GRAVEL WITH GEOTEXTILE MAT

'DRAIN ASPHALT 10' $\geq 25\text{mm}$

TIMBER EDGING WHERE APPROPRIATE.