


NOTES

© SpaceOffice - THIS DRAWING AND DESIGN REMAINS THE COPYRIGHT AND INTELLECTUAL PROPERTY OF OF SPACE OFFICE LIMITED (SpaceOffice) AND SHALL NOT BE COPIED IN ANY FORMAT WITHOUT APPROVAL.


THIS DRAWING IS TO BE READ IN CONJUNCTION WITH ALL OTHER DRAWINGS AND DOCUMENTS PROVIDED. THE CONTRACTOR MUST CHECK ALL DIMENSIONS ON SITE BEFORE PLACING ORDERS FOR MATERIALS OR SHOP FABRICATIONS OR COMMENCING WORKS ON SITE. ANY DISCREPANCIES SHOULD BE NOTIFIED BEFORE PROCEEDING.

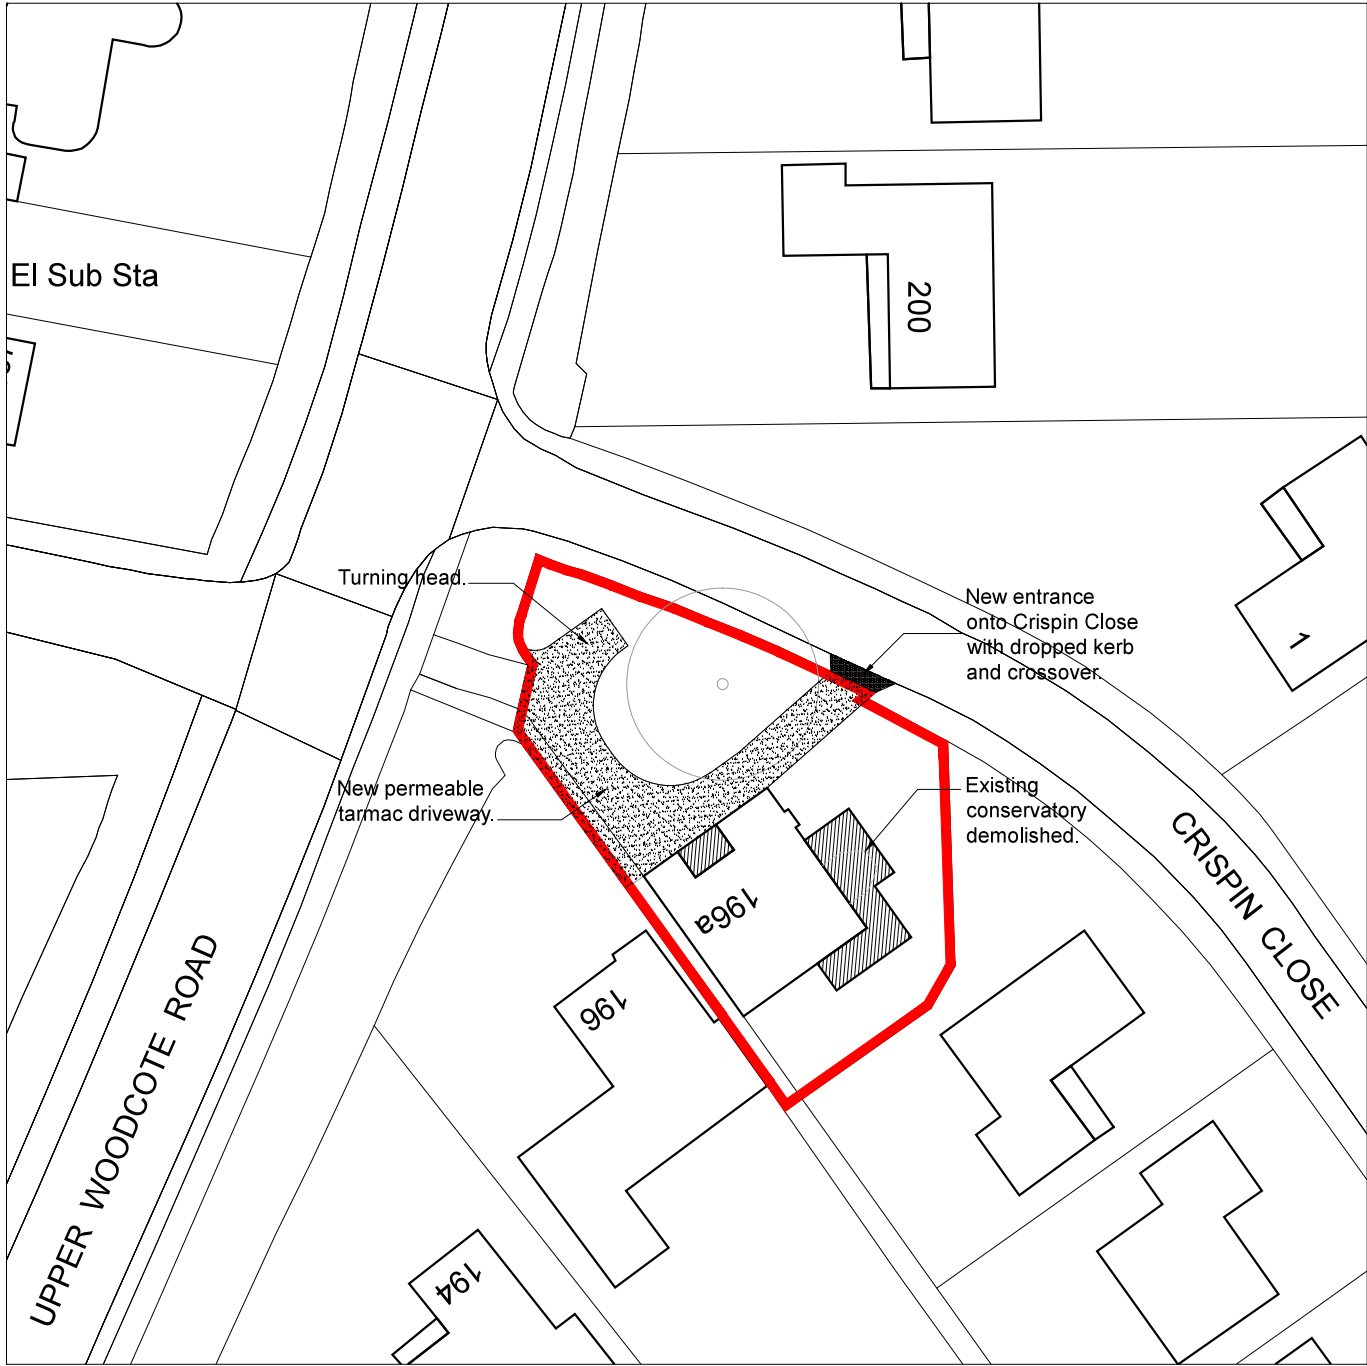

BLOCK PLAN
SCALE 1 : 500



LOCATION PLAN
SCALE 1 : 1250

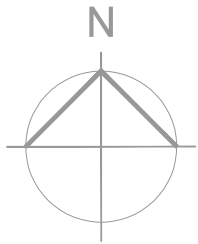

Space Office

ARCHITECTURE ■ PLANNING ■ BUILDING DESIGN

104 Westfield Road, Caversham, Reading RG4 8HJ
Phone: 0118 328 2777 Mobile: 07974 707832
Email: mail@spaceoffice.com

Client:
MR & MRS ALAM

Project:
SINGLE STOREY EXTENSIONS
TO FRONT, SIDE AND REAR

Location:
196A, UPPER WOODCOTE ROAD
CAVERSHAM, READING RG4 7JW

Drawing Title:
LOCATION PLAN & BLOCK PLAN

Date:
NOV 2015

Sheet Size:
A3

Drawn:
SK

Drawing No:

P1520-01

Revision: