



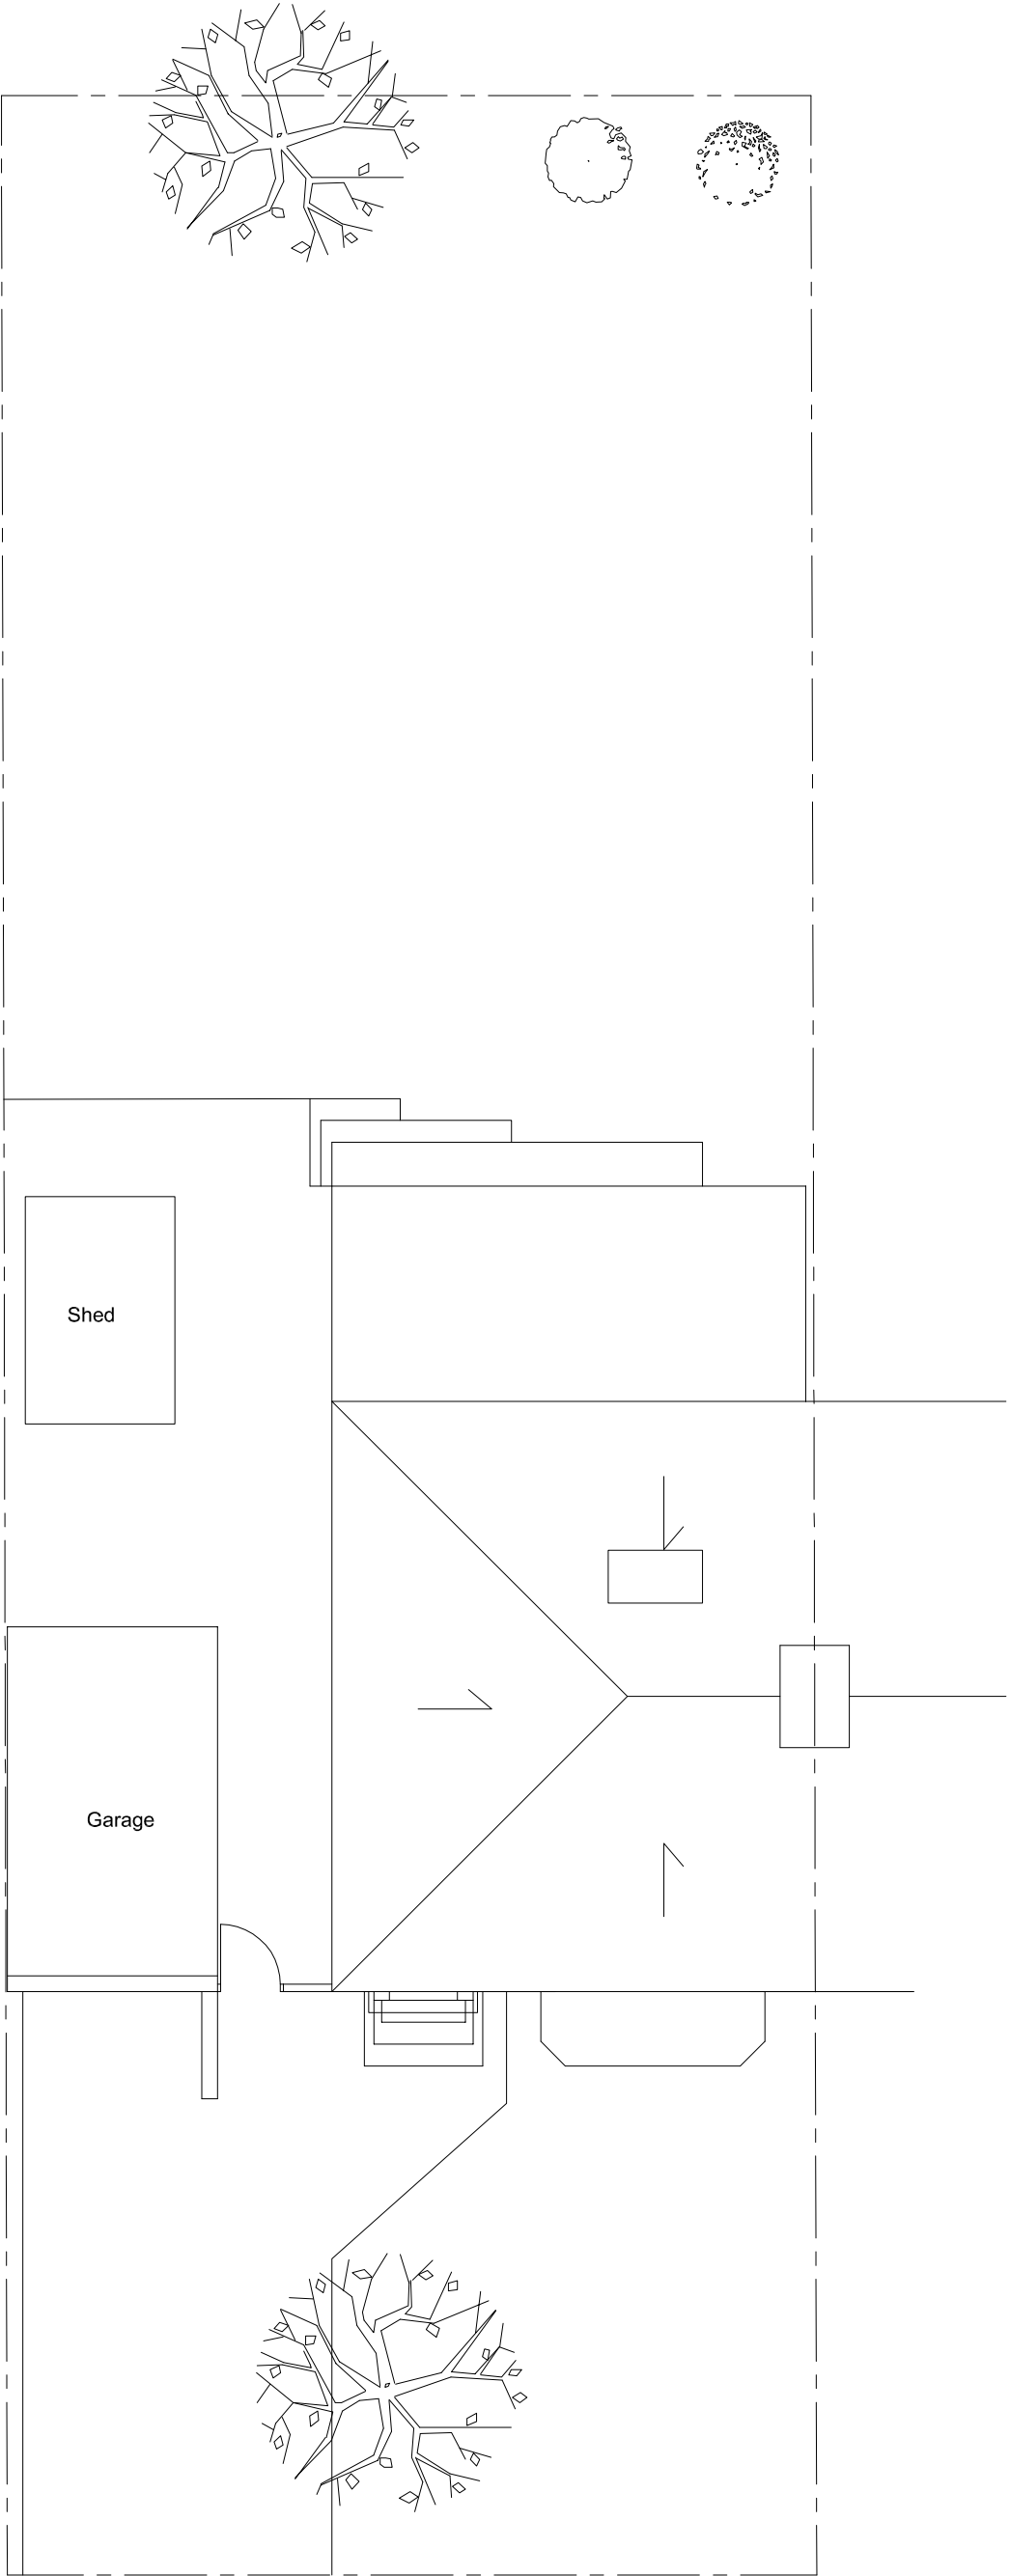

Block Plan

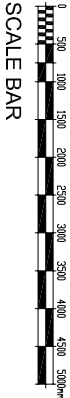

SCALE BAR

A SCALE BAR ADDED			12.04.16
Rev.	Comments	Date	

Adcock

Design & Construction

Architectural Designs and Building Contractors
13, Holmes Close, Westfield, Woking, Surrey, GU22 9JU
Tel : 01483 788514 Mob. 07775 902745

client Mr. J. Lynch

Project Title
15, Newlands Avenue,
Reading,

Drawing Title
Existing Block Plan

Drawing No.	Rev:
267 / 04	A

Scale	1:100		
Drawn	Spd	Date:	15.03.15

NO DIMENSIONS TO BE SCALED FROM THIS DRAWING. COPYRIGHT DESIGN AND PLAINING ACT 1988
COPYRIGHT RESERVED. THIS DRAWING MAY NOT BE USED OR REPRODUCED WITHOUT WRITTEN CONSENT.