


NOTES:

1. ALL DIMENSIONS IN MM UNLESS OTHERWISE NOTED.


SITE LOCATION

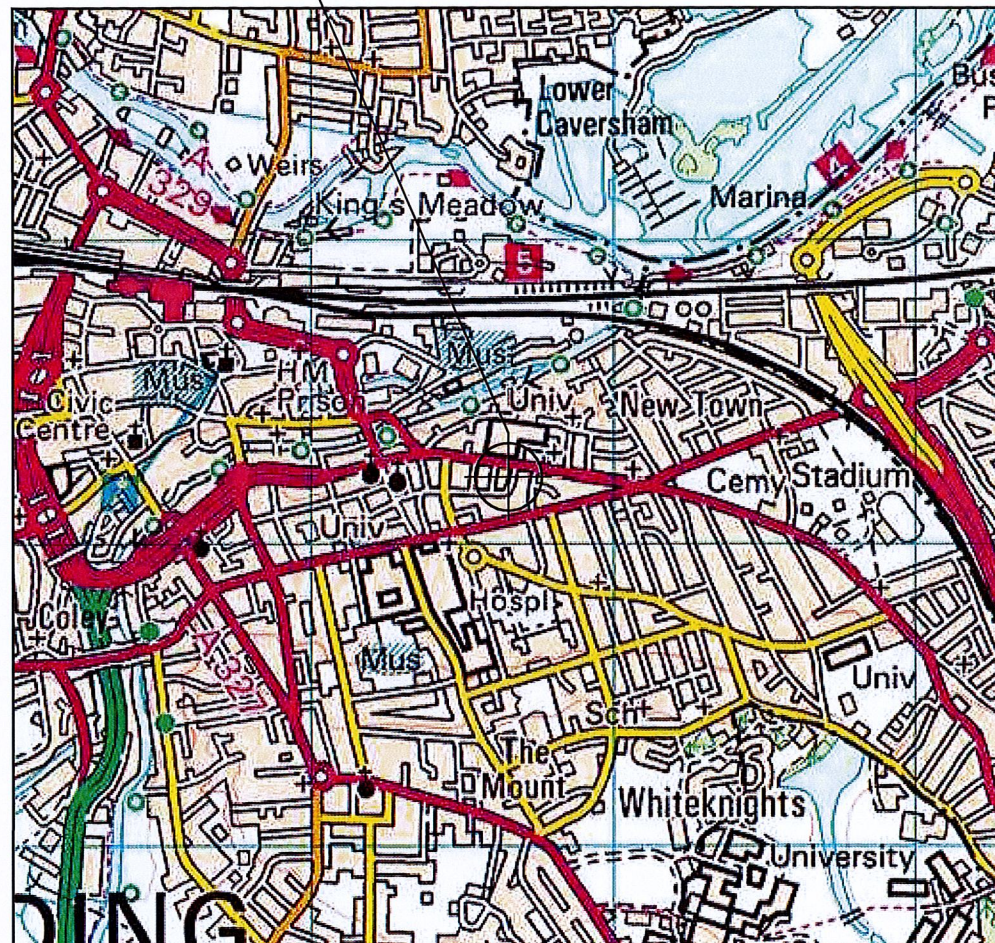

Reproduced by permission of Ordnance Survey on behalf of the Controller of Her Majesty's Stationery Office
All rights reserved. © Crown Copyright licence no. 100035120

SITE AREA PLAN
SCALE 1:50,000

SITE LOCATION

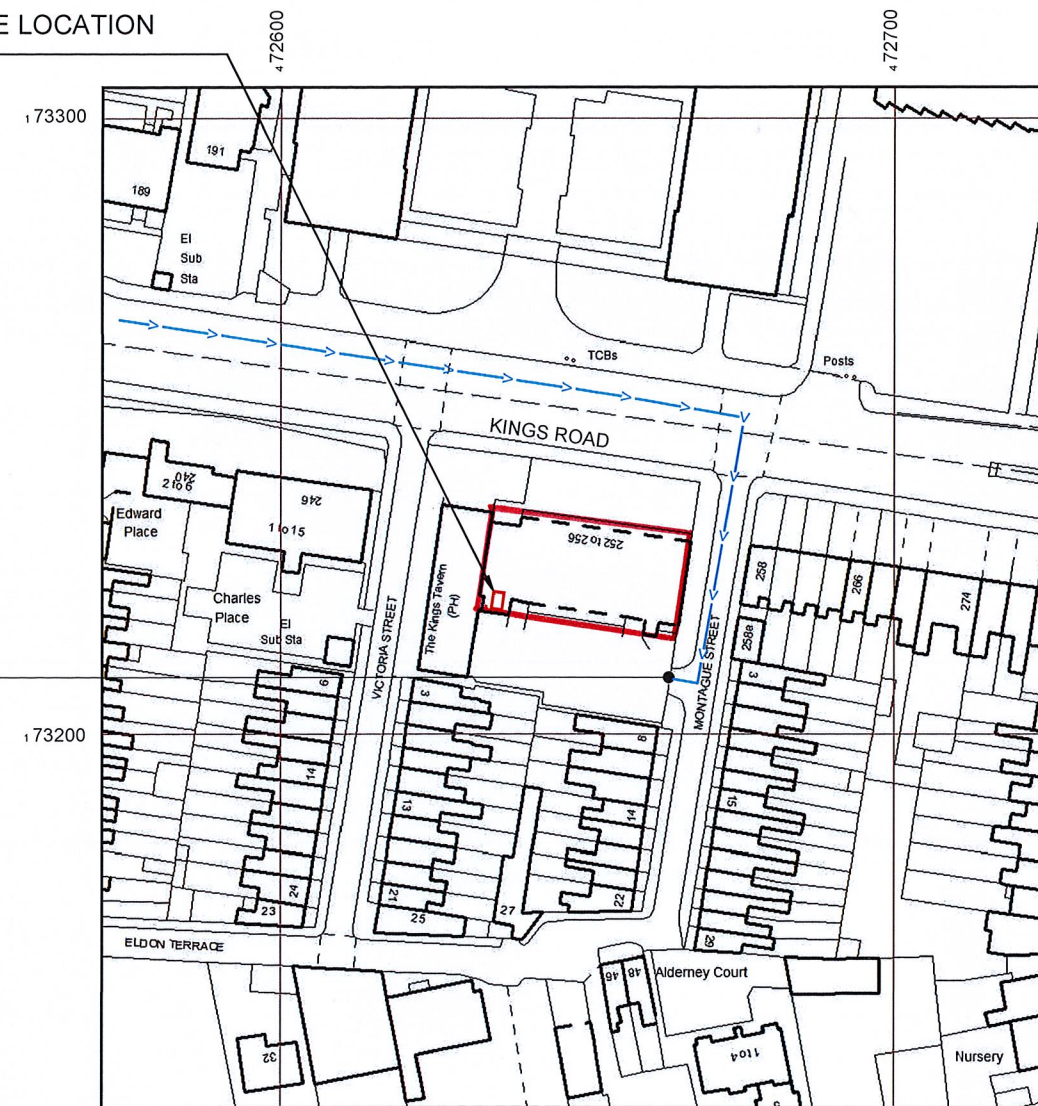

Reproduced by permission of Ordnance Survey on behalf of the Controller of Her Majesty's Stationery Office
All rights reserved. © Crown Copyright licence no. 100035120

SITE NGR E: 472642 N: 173223

SITE LOCATION PLAN
SCALE 1:1250



WALDON TELECOM
PHOENIX HOUSE
PYRFORD ROAD
WEST BYFLEET
SURREY
KT14 6RA
TEL : 01932 411011
FAX : 01932 411012

ISS.	JOB No.	DESCRIPTION	Rev'd	Date	App'd	Date
A1	61354	Preliminary issue for comment	JS	19/06/2015	DO	19/06/2015
DRAWN	BCL	CHECKED	CT	APPROVED	CT	DATE
01/06/2015		01/06/2015		01/06/2015		01/06/2015

SCALE: As Shown

SITE No.	61354	SITE NAME	BERKSHIRE HOUSE
SITE No.	RDG024	TITLE	BLOCK AND LOCATION PLANS
ADDRESS	252-256 KINGS ROAD READING BERKSHIRE		
POST CODE	RG1 4HP	DRAWING No.	EE/61354/A3/GA/WT-01
		ISSUE	A1



EE
TRIDENT PLACE
MOSQUITO WAY
HATFIELD
HERTFORDSHIRE
AL10 9BW
TEL 01707 315000
FAX 01707 319001