


CAR PARKING SPACES

- 1-4 CLIENTS
- 5 CLIENT
- 6-8 STAFF
- 9+10 RESIDENTS OR STAFF
- 11+12 RESIDENTS
(OFF-ROAD AREA OWNED BY 1 DERBY ROAD)

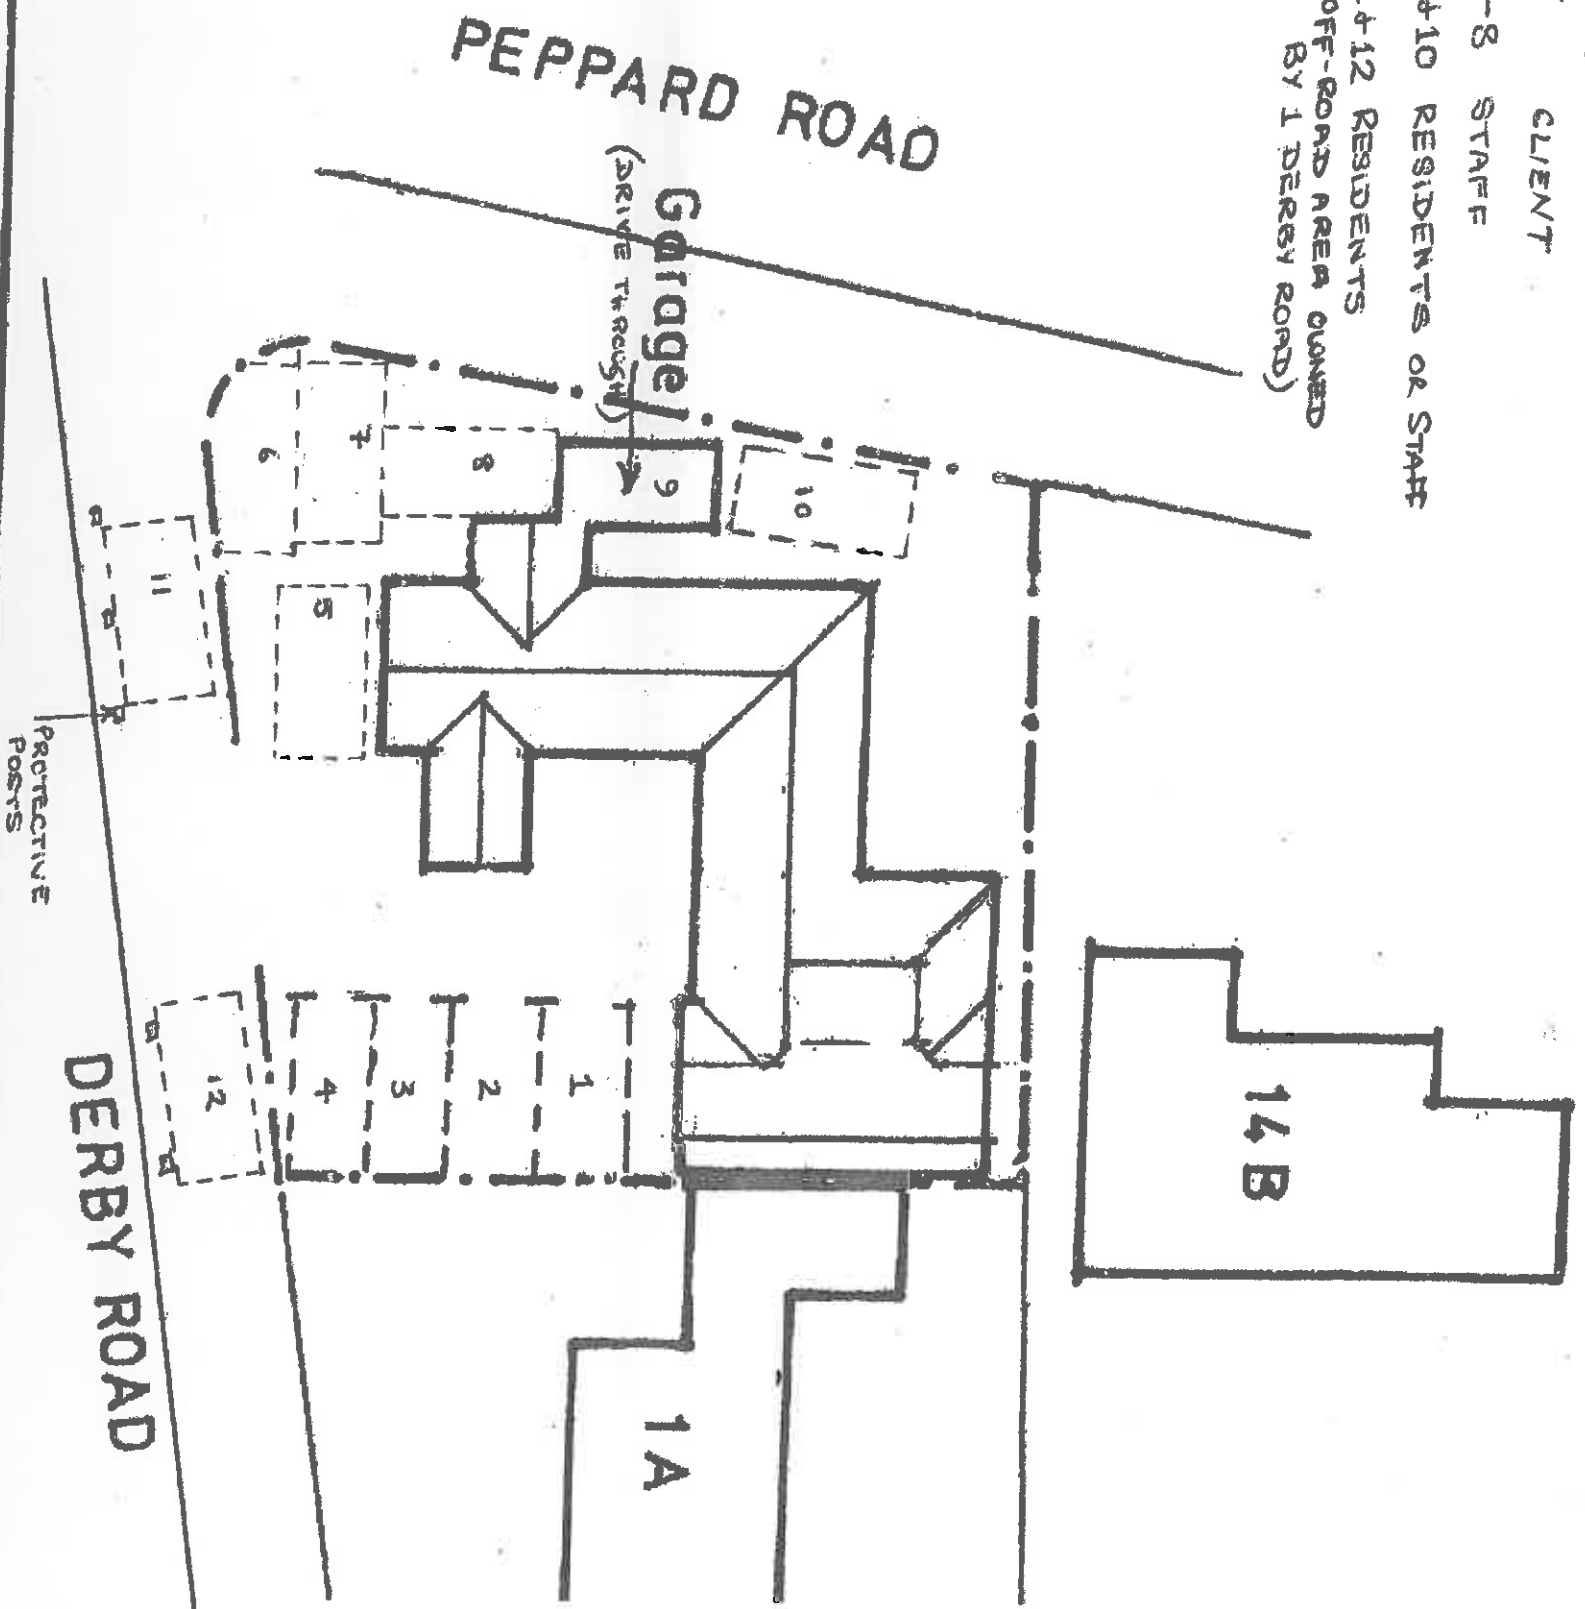

Block Plan 1:200