




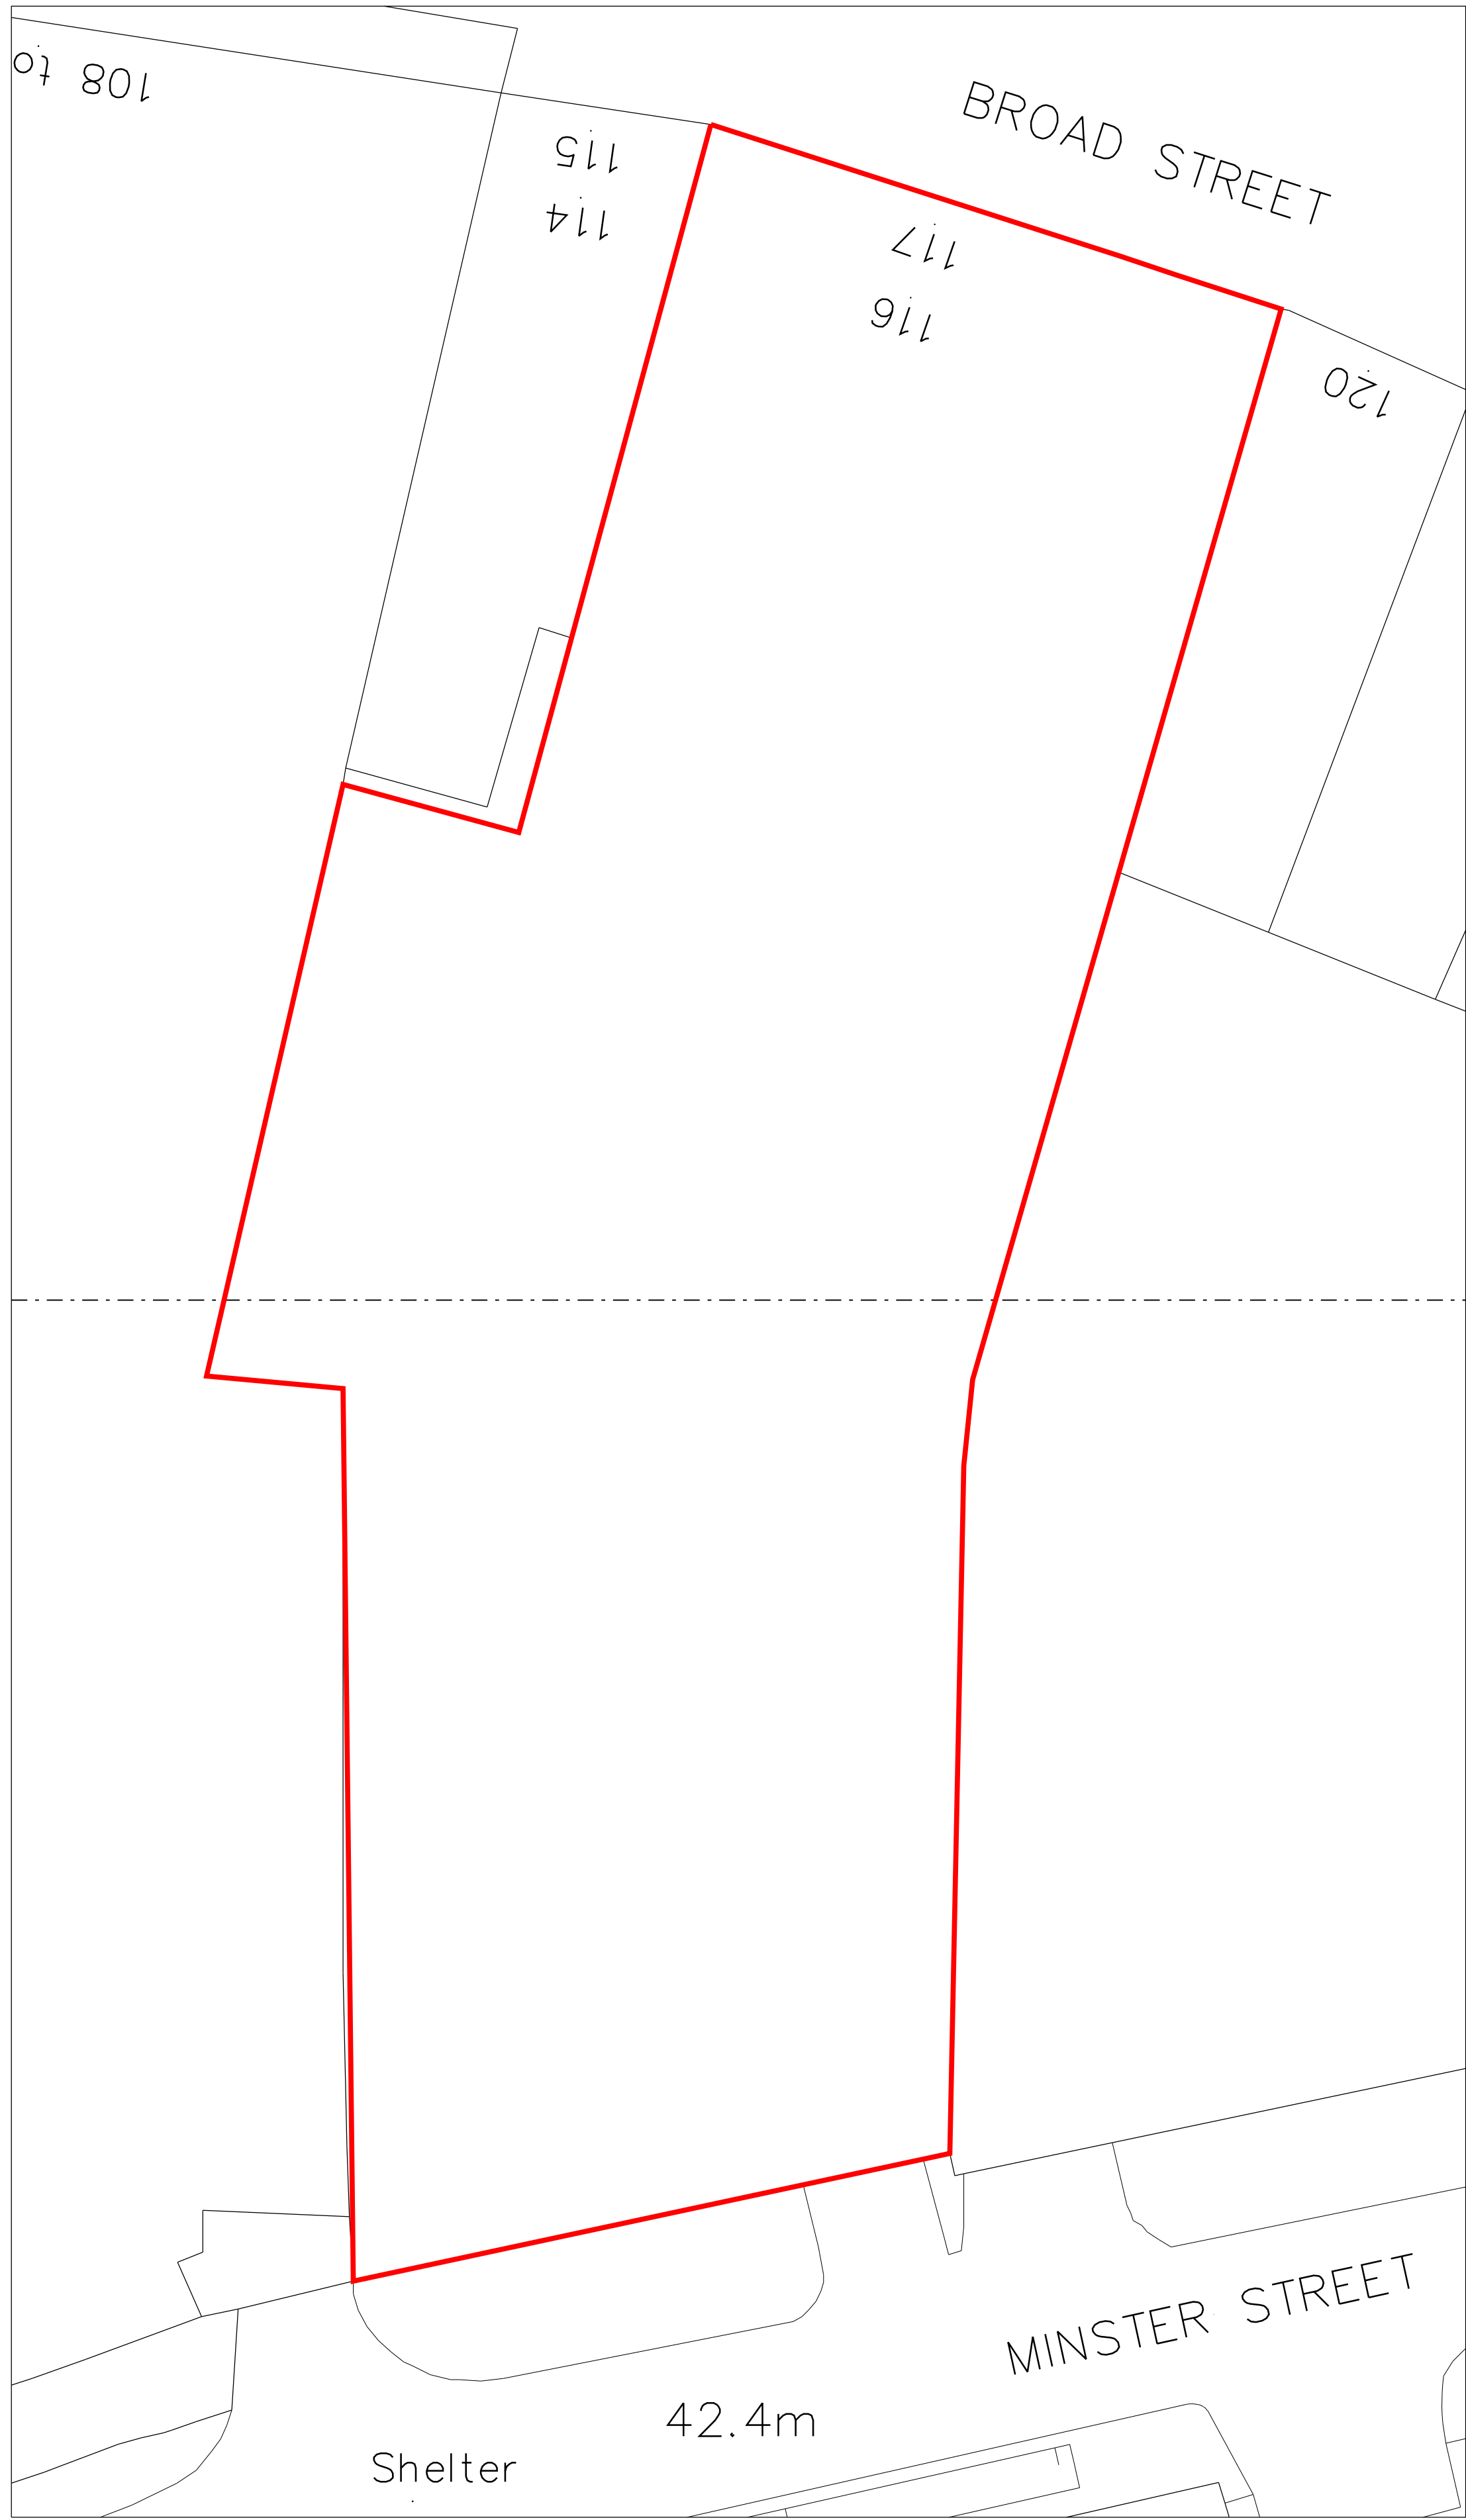

Block Plan
1:200


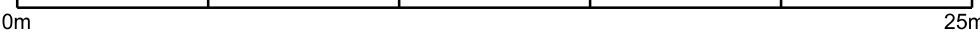


Figured dimensions only to be used for setting out.
Any dimensional discrepancies found on site are to be brought to the attention of the architect or contract administrator immediately. IF IN DOUBT ASK!

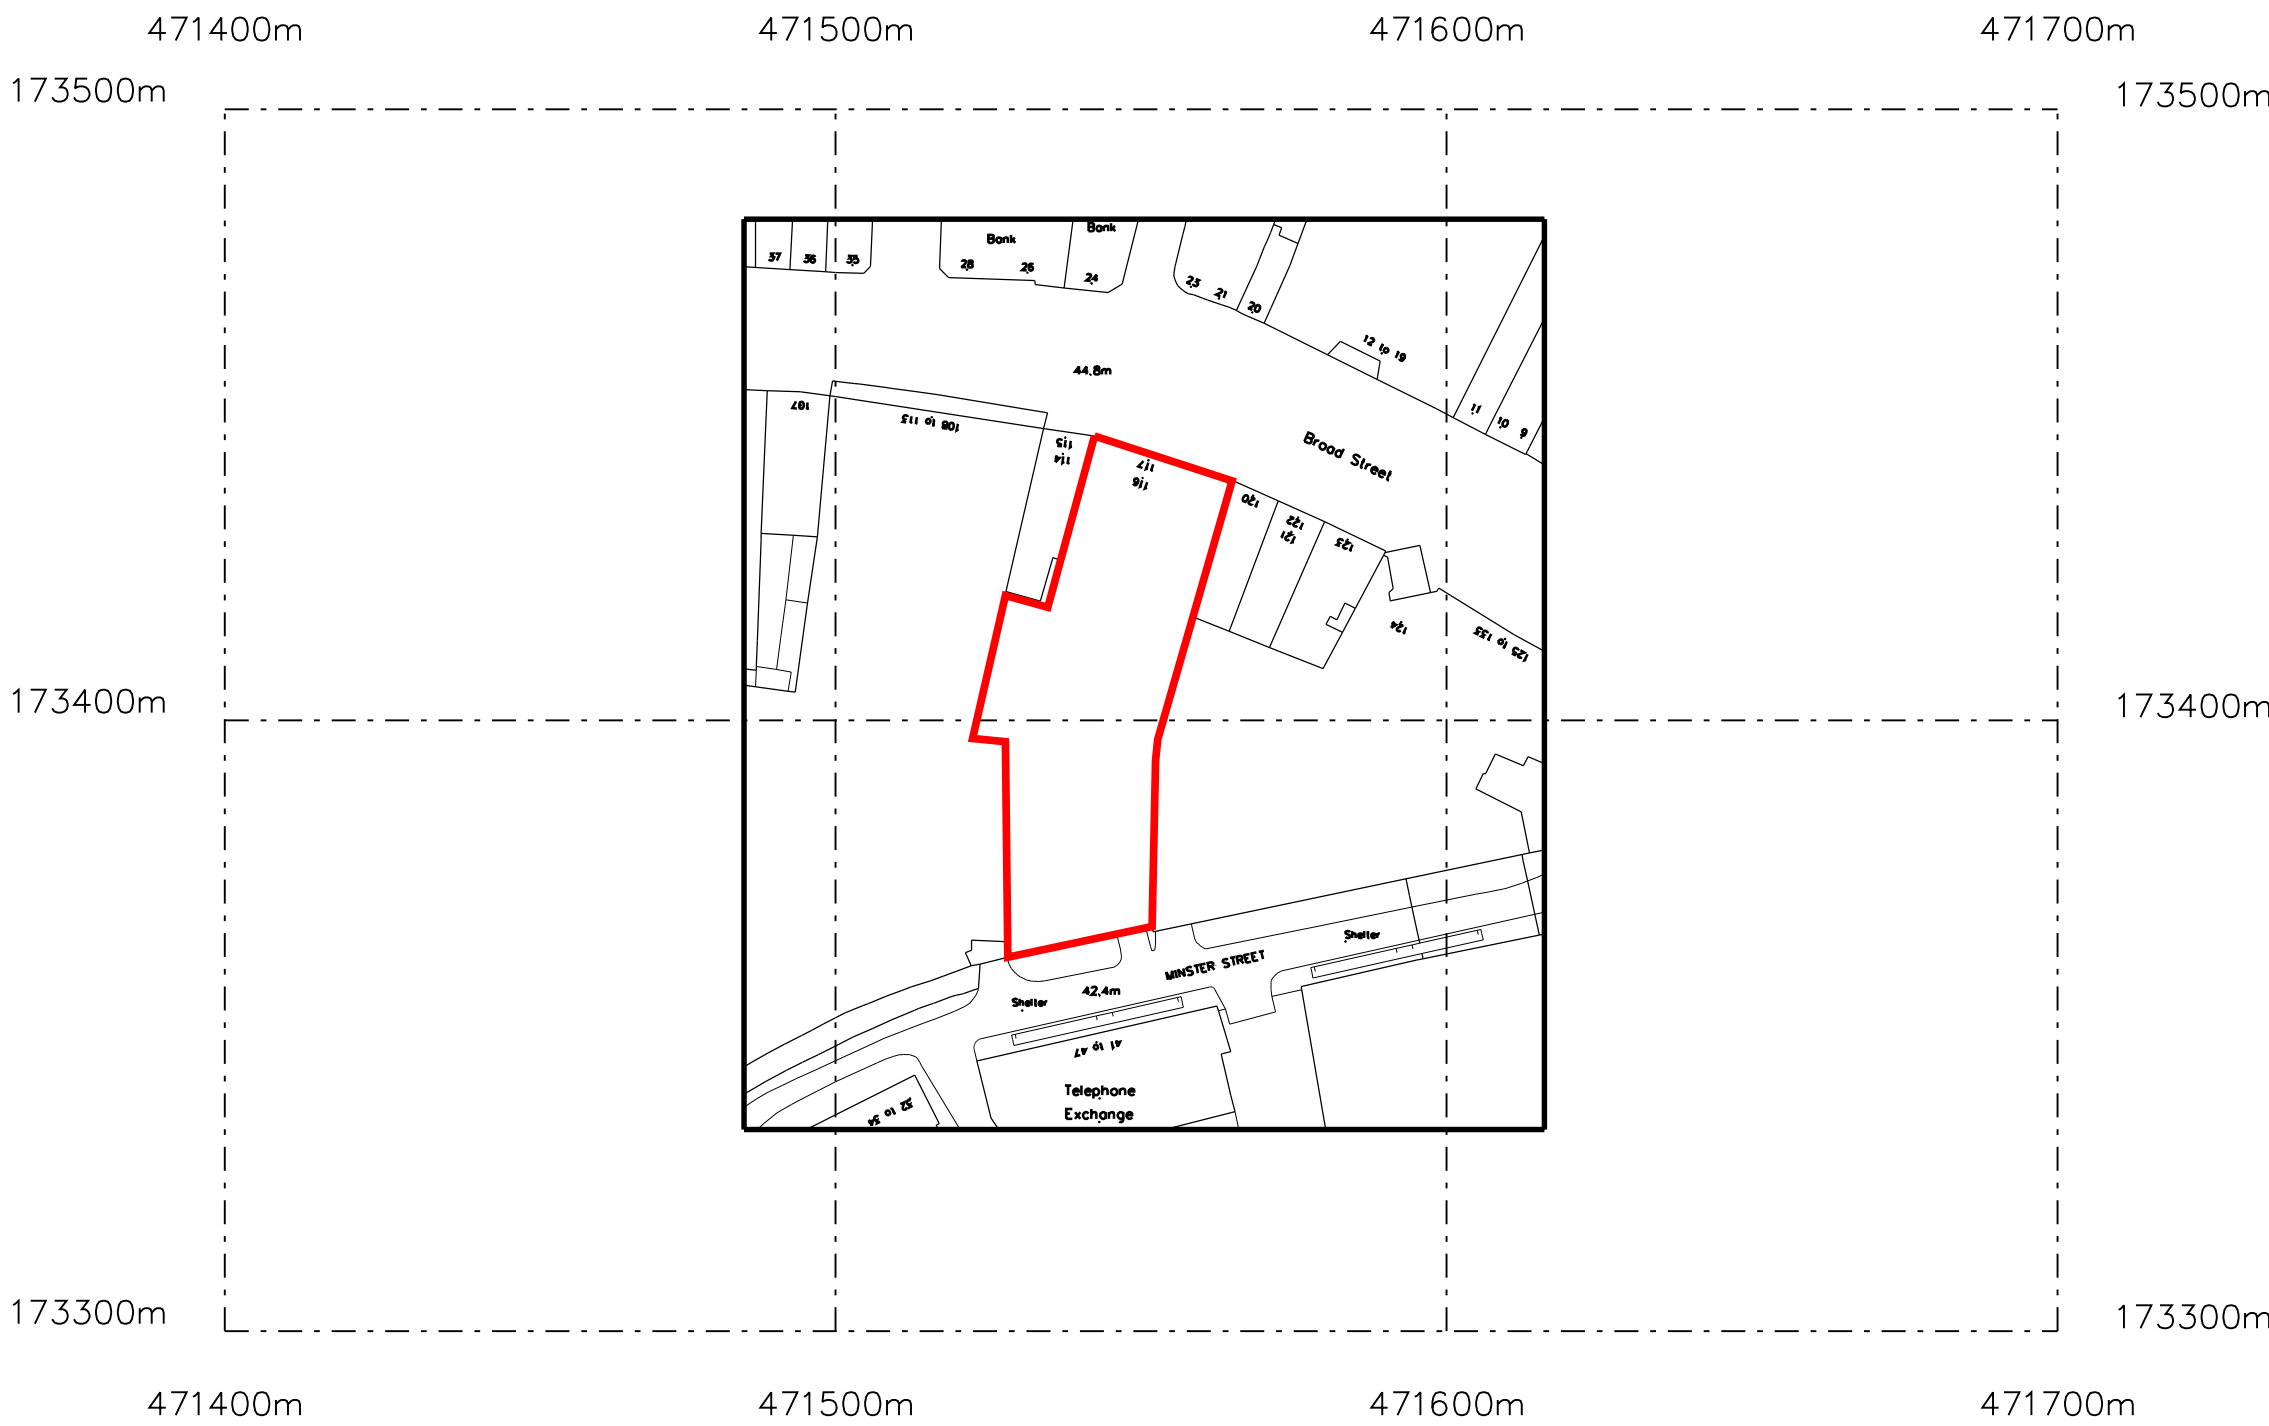

?Crown Copyright. All rights reserved. Licence no. 100019980

Location Plan
1:1250

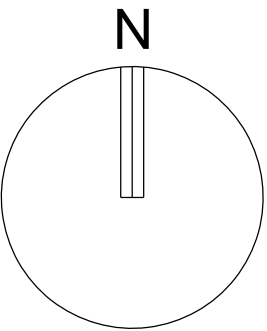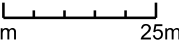

FOR CONSTRUCTION

Rev 5.1 12/01/16 Updated to suit latest proposal. SD
Rev 5.0 07/09/15 Issued for Construction
Rev 4.1 01/07/15 unit demise extended SD
Rev 4.0 22/05/15 Issued for Tender

 ARCHITECTS	project Primark Reading Relocation		job number 16524	
	drawing title Location and Site/Block Plan		drawing no. 09	rev. 5.1
	client PRIMARK		date Apr 2015	
	scale 1:1250/1:200 @A1		drawn SD	checked SD
DAD Ref: Dra 3D Reading Relocation AR 09				