




DEG. 2008/84/LP1
 Scale 1:1250 @ A4

LOCATION PLAN

VIRGIN MEDIA
 READING.

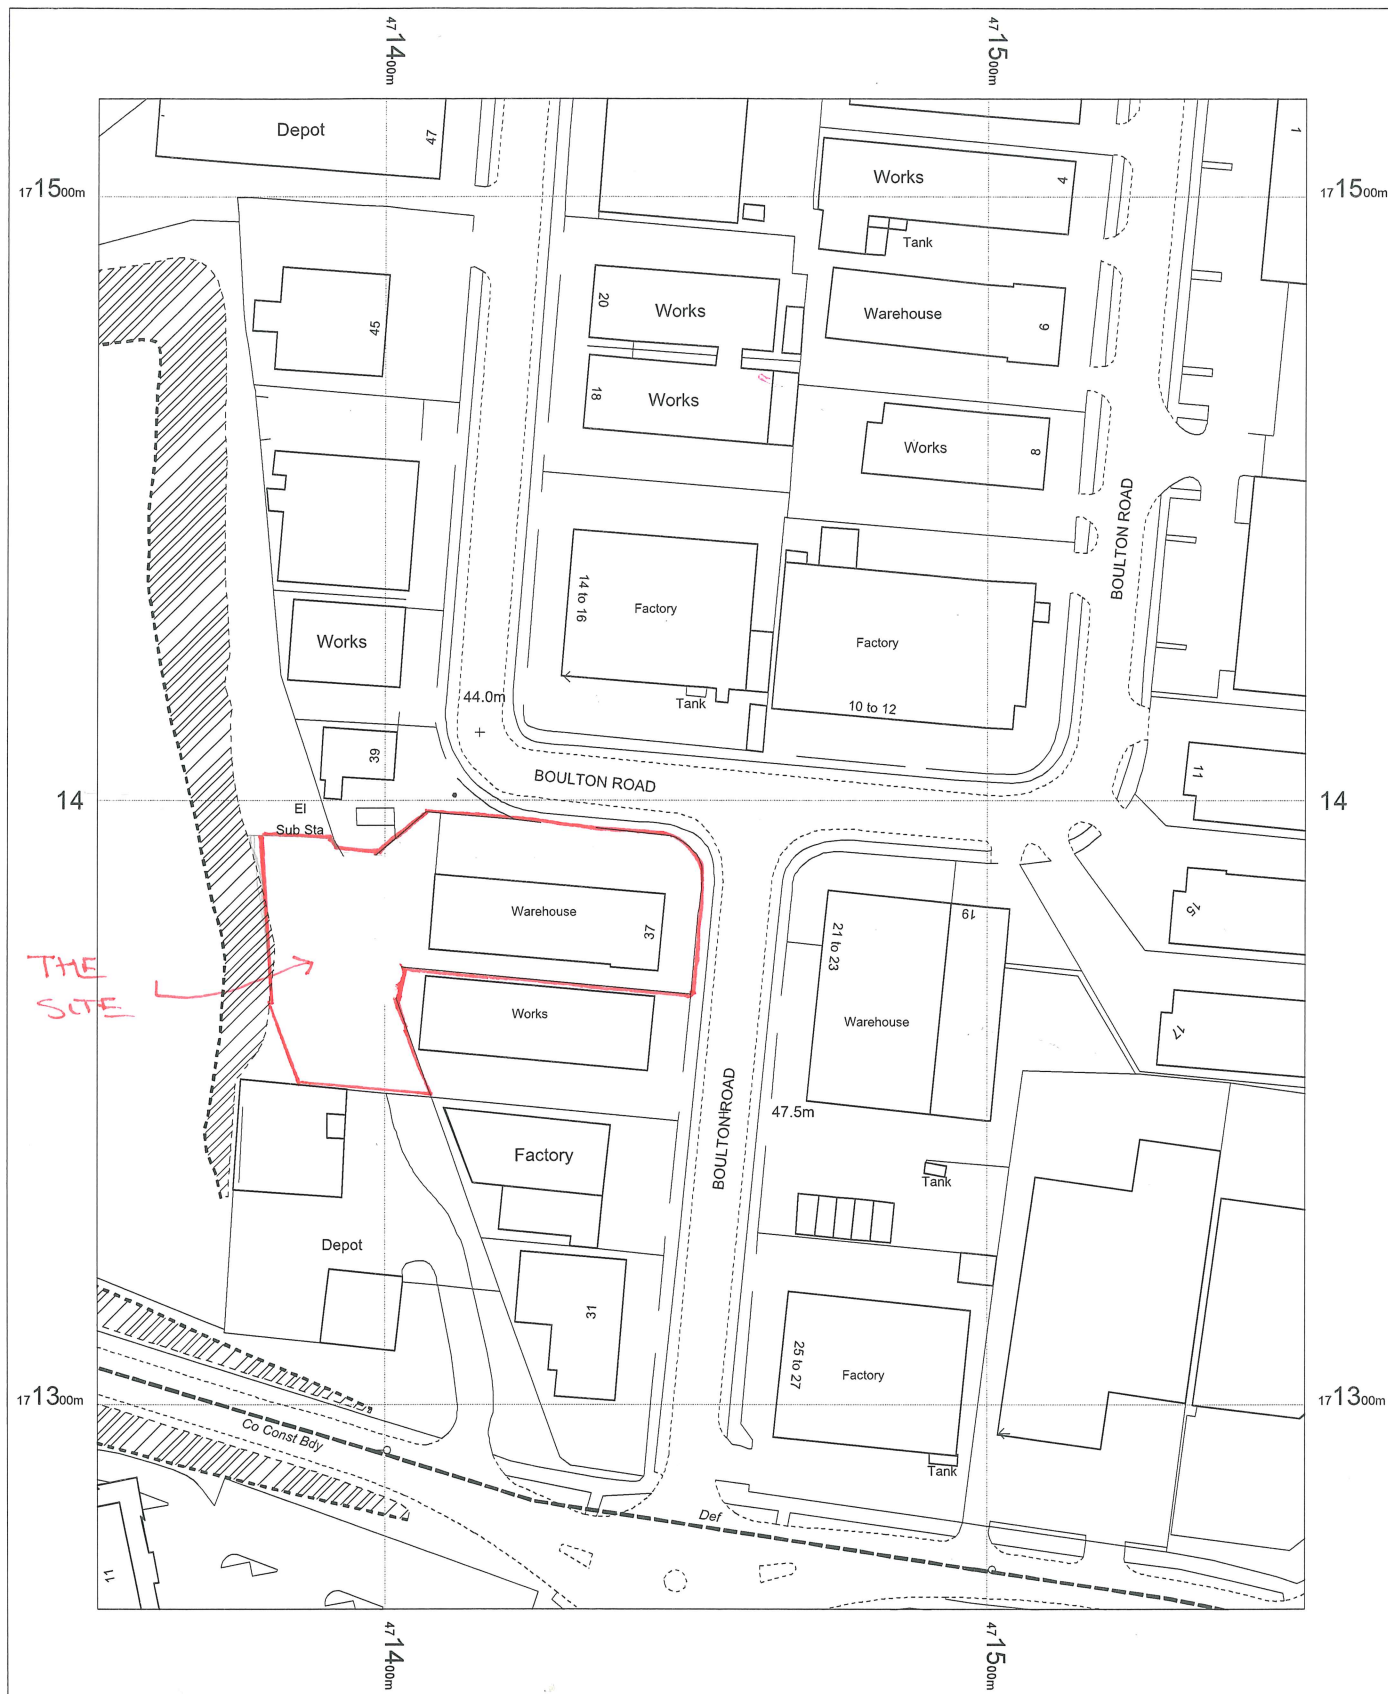

OS Mastermap
 23 December 2011, ID: BW1-00117560
maps.blackwell.co.uk

1:1250 scale print at A4, Centre: 471453 E, 171391 N

©Crown Copyright. Licence no. 100041040



BLACKWELL'S
www.blackwellmapping.co.uk

TEL: 0113 245 2623
comments@maps.blackwell.co.uk