


Royal Court

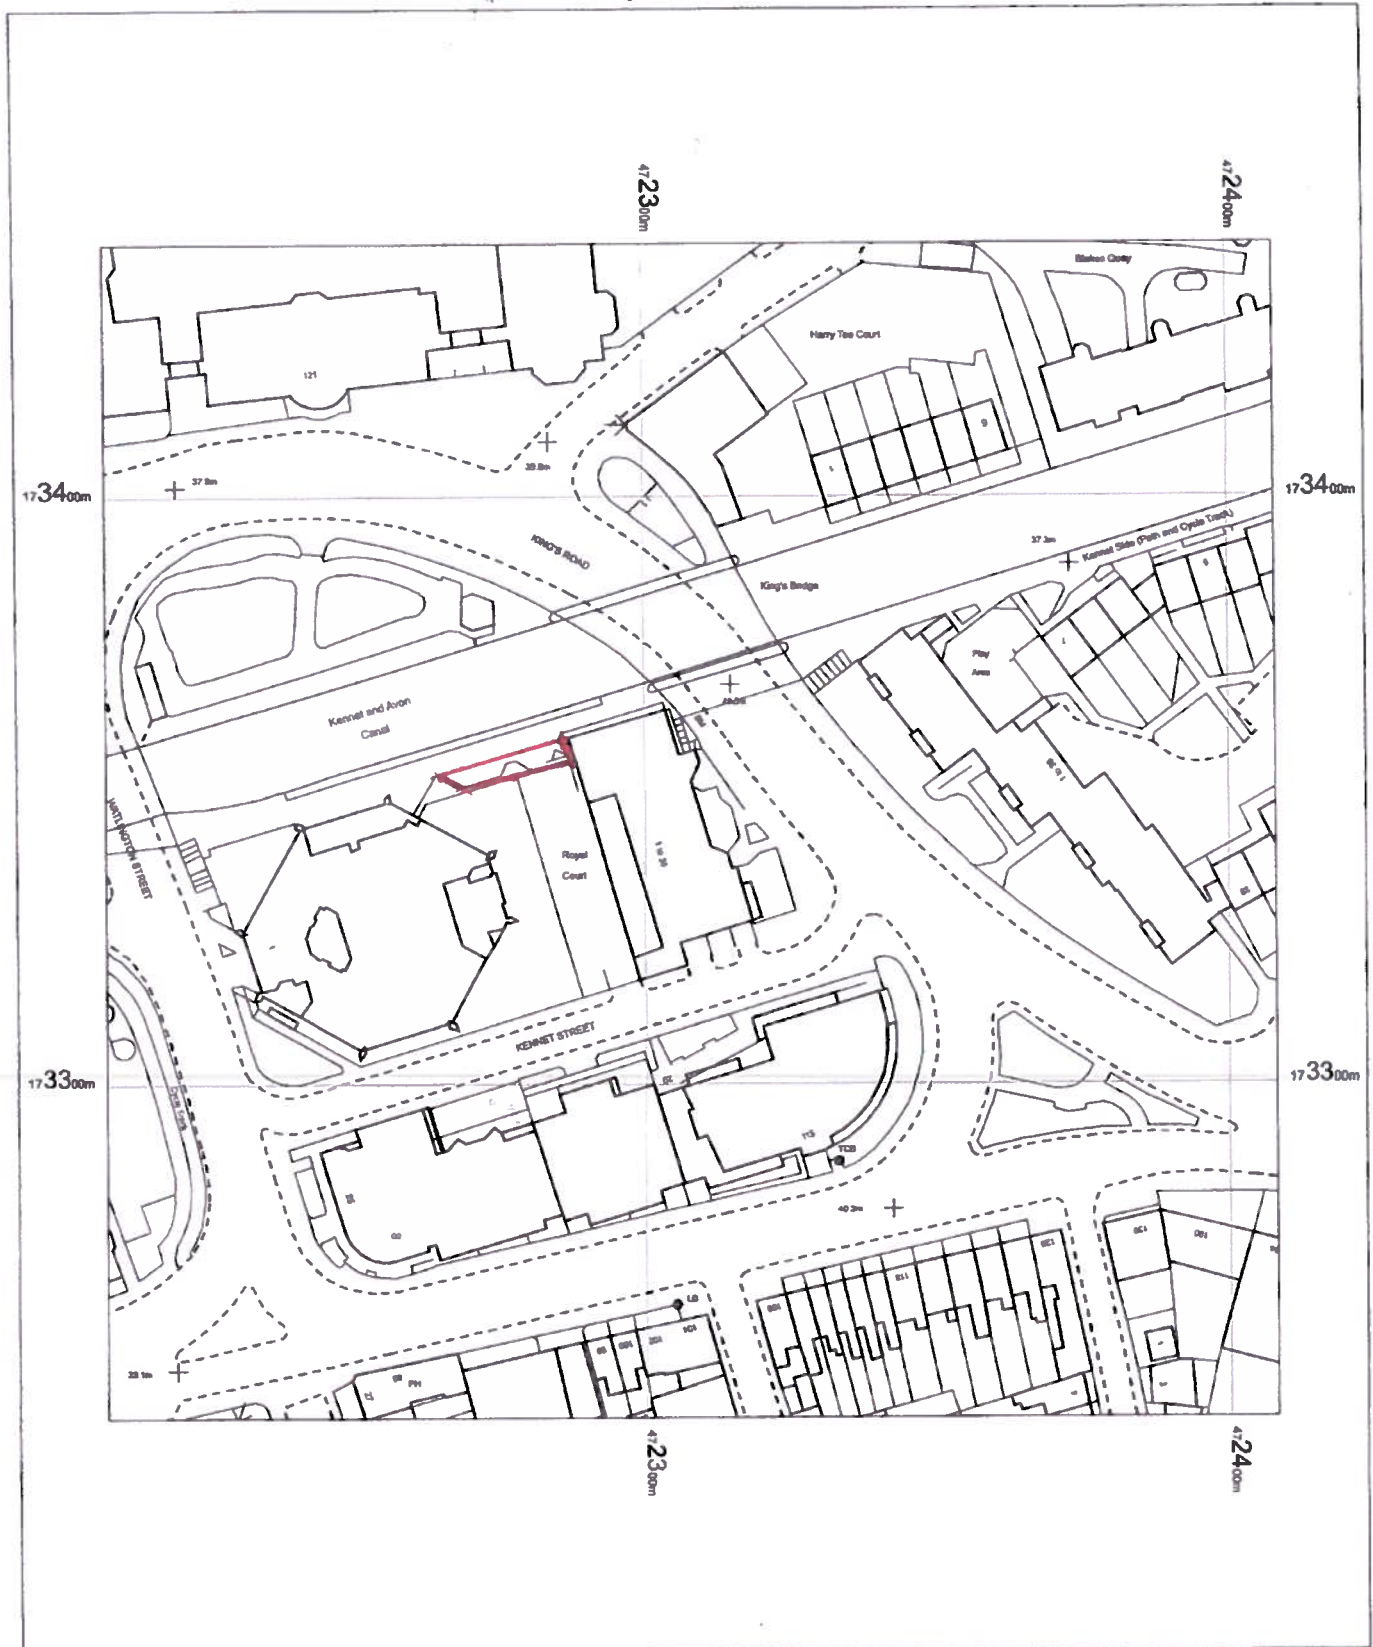

OS MasterMap 1250/2500/10000 scale
05 June 2015, ID: BLJT-00435552
www.planningapplicationmaps.co.uk

1:1250 scale print at A4, Centre: 472308 E, 173343 N

©Crown Copyright Ordnance Survey. Licence no.
100051661

