



SITE LOCATION

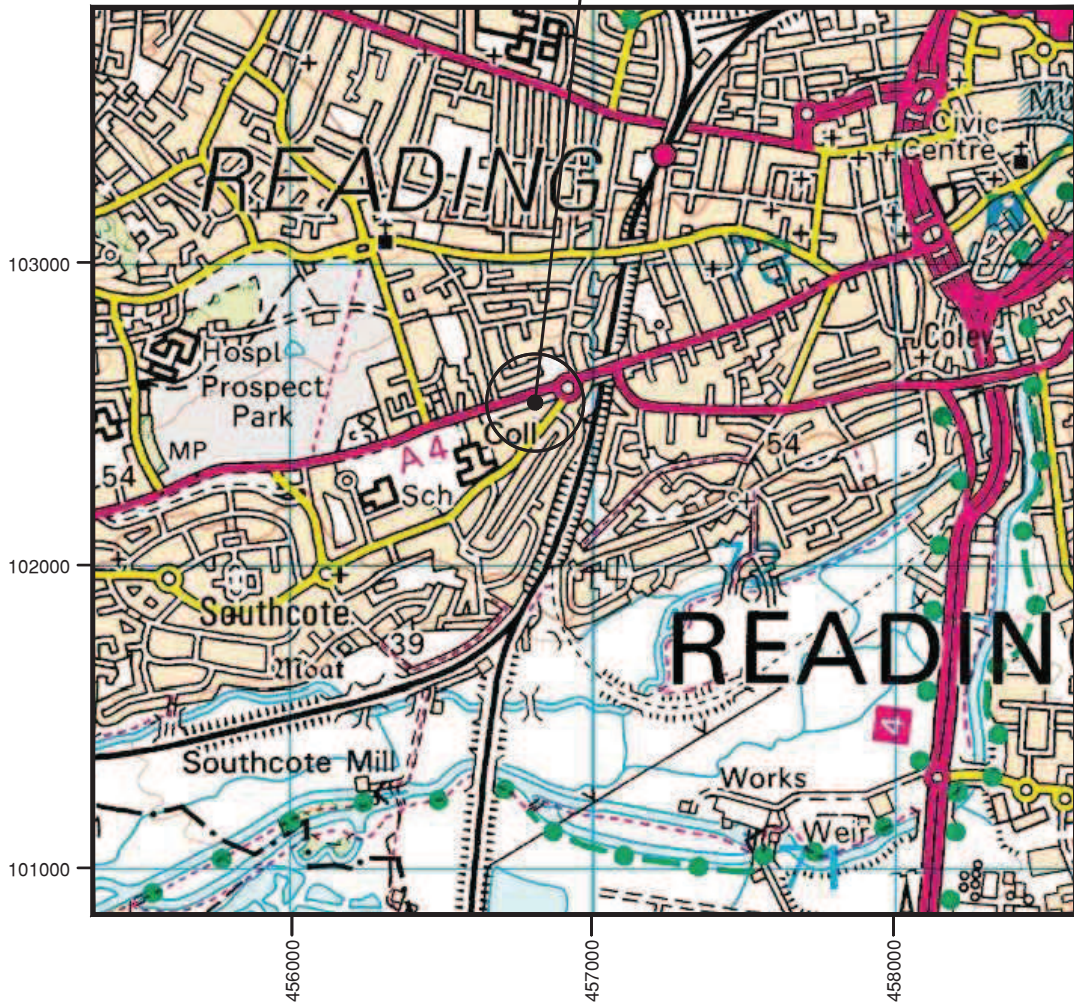

SITE LOCATION
(Scale 1:25000)

Ordnance Survey map extract
based upon Landranger map series
with the permission of the controller of
Her Majesty's Stationary Office
Licence No. 0100023487
Crown copyright.

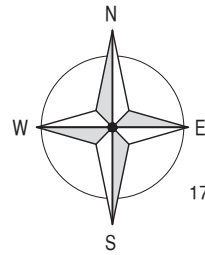


← = Site Access
← = Access Route

172600

172500

469800

SITE LOCATION

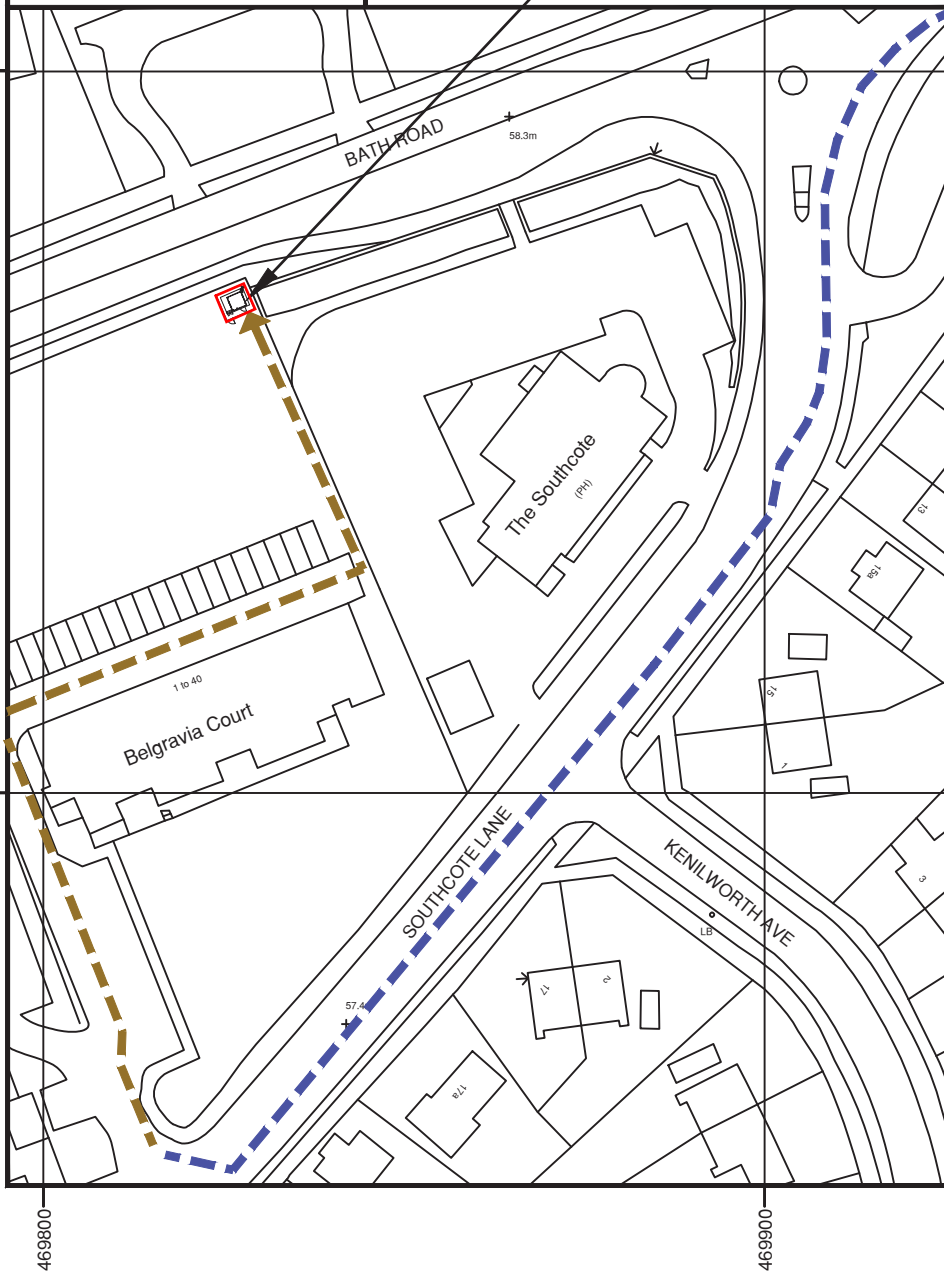

DETAILED SITE LOCATION
(Scale 1:1250)

Based upon Ordnance Survey map extract
with the permission of the Controller of
Her Majesty's Stationary Office.
Crown copyright.
Licence No. 100020449



SITE MONOPOLE
PHOTOGRAPH



SITE COMPOUND
PHOTOGRAPH

ALL DIMENSIONS ARE IN mm UNLESS NOTED OTHERWISE

NGR E:469824 N: 172568

CONCESSION REQUIRED NO

DIRECTIONS TO SITE:

HEAD WEST ON M4 TOWARD EXIT 11, AT
JUNCTION 11, TAKE THE A33 EXIT TO READING
(CEN.&S)/BASINGSTOKE. AFTER 0.2 MI LE, AT THE
ROUNDBOUT, TAKE THE 3rd EXIT ONTO THE
BASINGSTOKE RD/A33. CONTINUE TO FOLLOW
A33. GO THROUGH 3 ROUNDBOUTS. AFTER 2.1 MILE,
SLIGHT LEFT TOWARD ROSE KILN Ln. CONTINUE
STRAIGHT ONTO ROSE KILN Ln. TURN LEFT TO STAY
ON ROSE KILN Ln. AFTER 0.2 MILE, TURN LEFT ONTO
BERKELEY AVE/A4. AFTER 0.8 MILE, TURN LEFT ONTO
BATH RD/A4. AT THE ROUNDBOUT, TAKE THE 1st
EXIT ONTO SOUTHCOTE Ln. AFTER 0.1 MILE, TURN
RIGHT INTO BELGRAVIA COURT. SITE IS IN THE REAR
GARDEN OF BELGRAVIA COURT.

NOTES:

- 1) ALL DIMENSIONS ARE IN MM UNLESS NOTES OTHERWISE.
- 2) DRAWINGS TO BE READ IN CONJUNCTION WITH SITE SURVEY FORM.
- 3) PRIOR TO BUILD, CONTRACTOR MUST ENSURE INFORMATION SHOWN ON DRAWINGS IS TO THE LATEST SITE CONFIRMATION FORM (SCF). SHOULD ANY CONFLICT ARISE, THEN CONTACT THE DESIGN CONSULTANT IMMEDIATELY.
- 4) SITE IS TO BE PROVIDED WITH ADEQUATE SAFETY SIGNAGE IN ACCORDANCE WITH TELEFONICA UK STANDARD DETAIL DRAWING 9391/A

A	FIRST ISSUE	BCL	LB	LB	06.01.15
Rev	Modification	By	Ch	Ap	Date

DALY
INTERNATIONAL

vodafone
CTIL

Cell Name Opt.

BELGRAVIA COURT -

Cell ID No's

CTIL TEF VF

126939 N/A 23404

Site Address / Contact Details

SOUTH COURT LANE
SOUTHCOTE
READING
BERKSHIRE
RQ30 3AG

Drawing Title: SITE LOCATION MAPS

Purpose of Issue: PLANNING

Drawing Number: 100

Surveyed By: LB Scale: AS SHOWN Issue: A

Drawn: BCL Date: 06.01.15 Checked: LB Date: 06.01.15

100mm

75mm

50mm

25mm

0mm

A3