




Use figured dimensions only. Scale drawing only when a scale bar is present. All dimensions to be checked by user and any discrepancies, error or omissions to be reported to the architect before work commences. Read this drawing with all relevant materials.

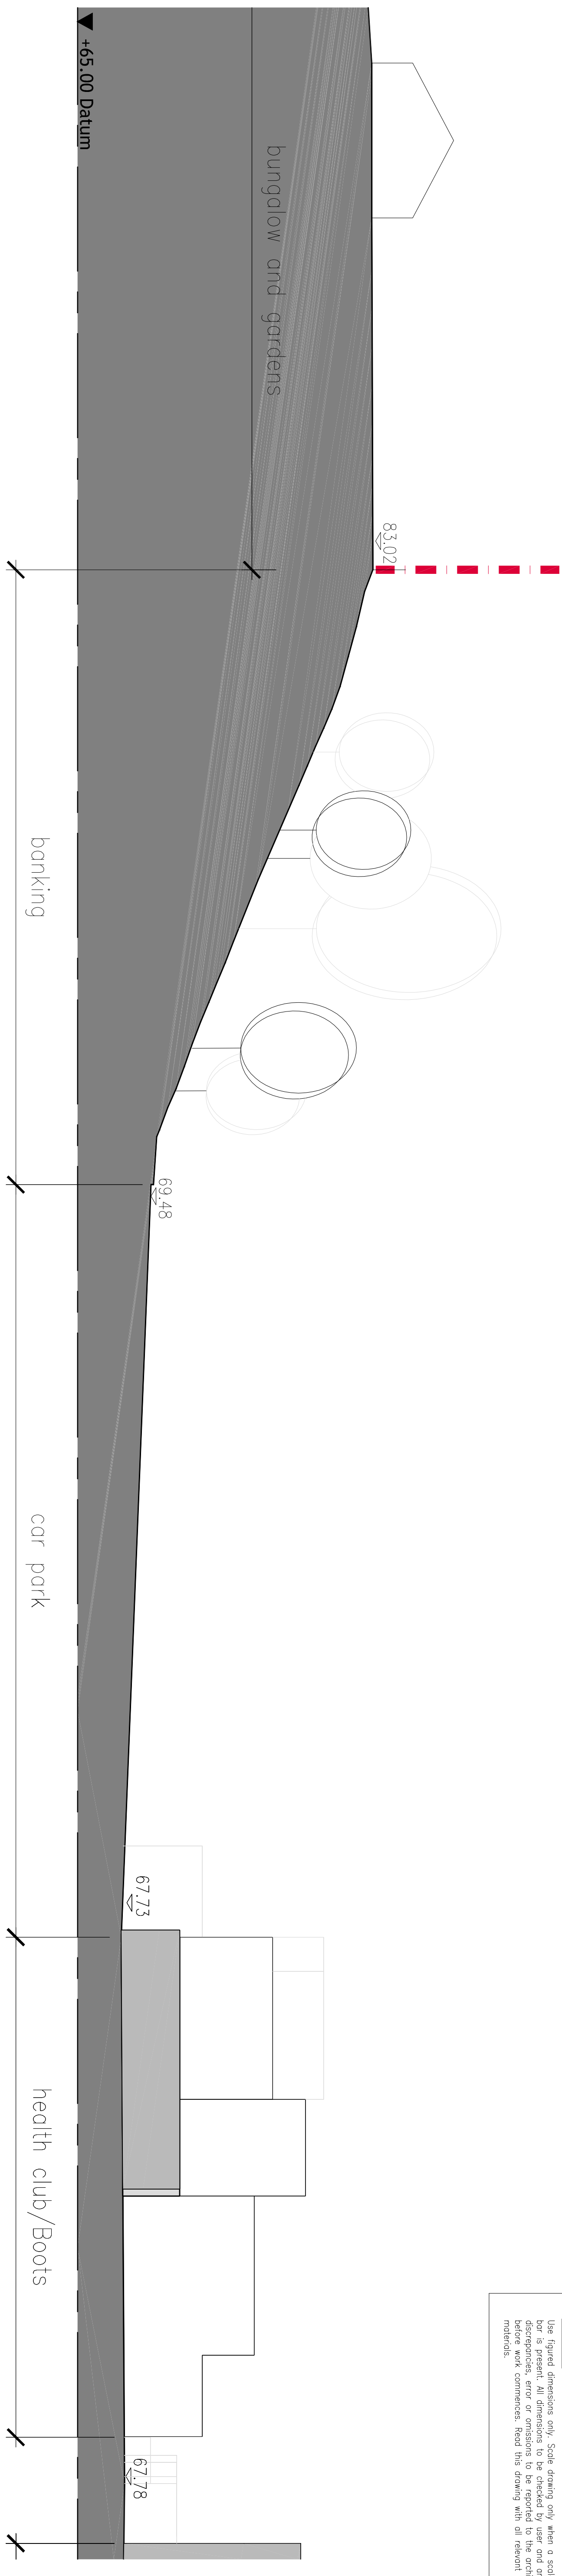

Part 1 - Section E-E
Scale - 1:200

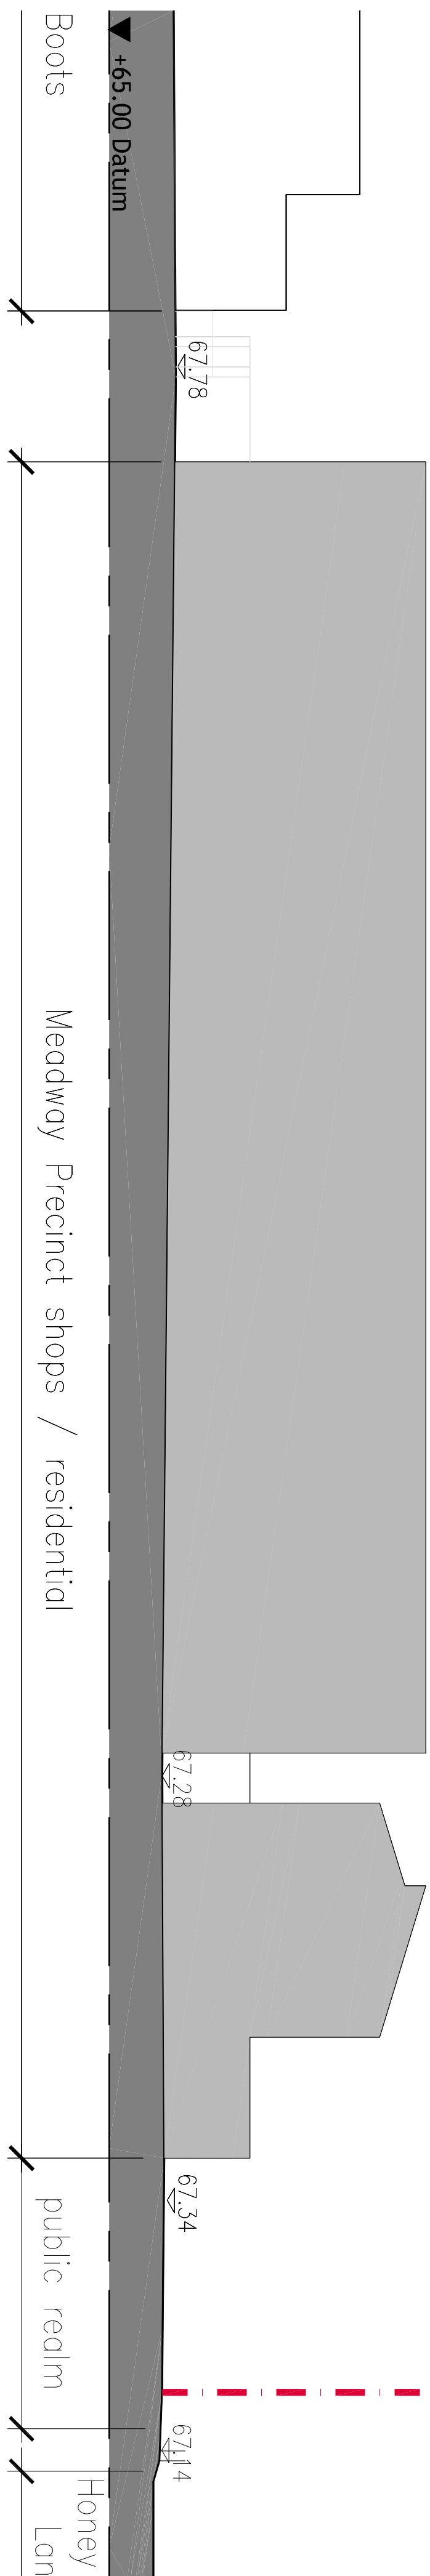




Part 2 - Section E-E
Scale - 1:200

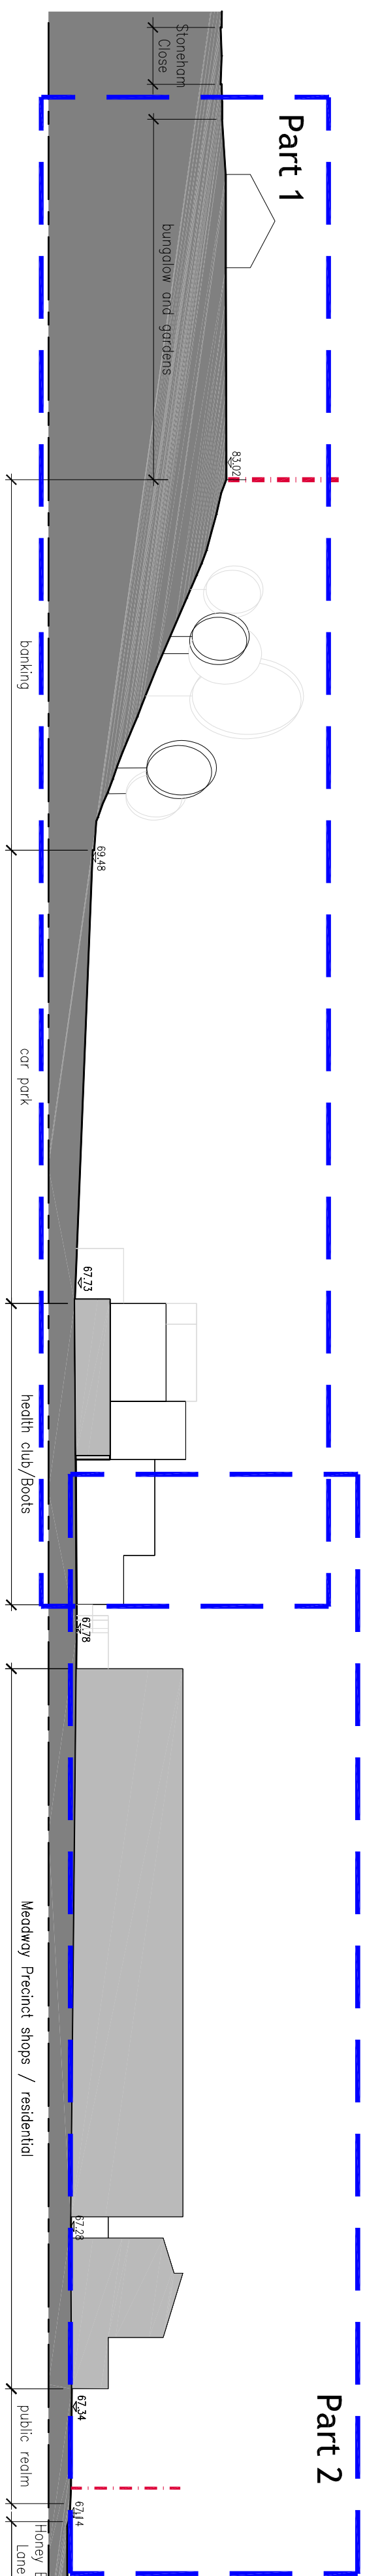

Section E-E
Scale - 1:500



KEY PLAN - NTS

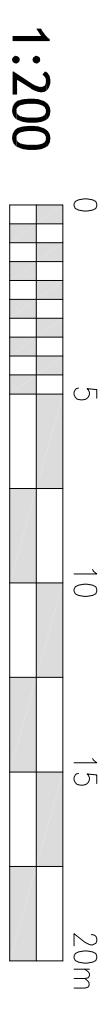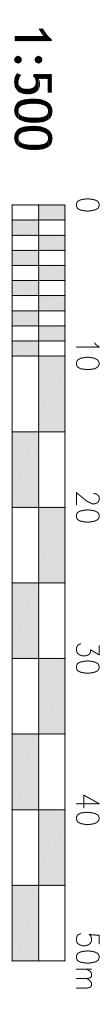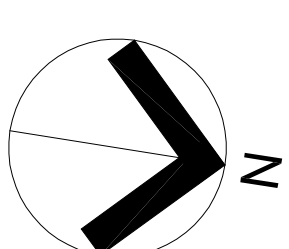

Rev	Date	Drn	Chkd	Description
-----	------	-----	------	-------------

PLANNING

Chillingham Ltd

Tilehurst, Reading

Existing Section D-D

Existing Section D-D

scale of A1:	date:	drawn by:	checked by:
1:200	Mar 15	SLH	RS

1364.PL.1401

GOVERNMENT

www.accordarchitecture.com

[t] 01483 455100 [f] 01483 455210 [e] design@accordarchitecture.com