



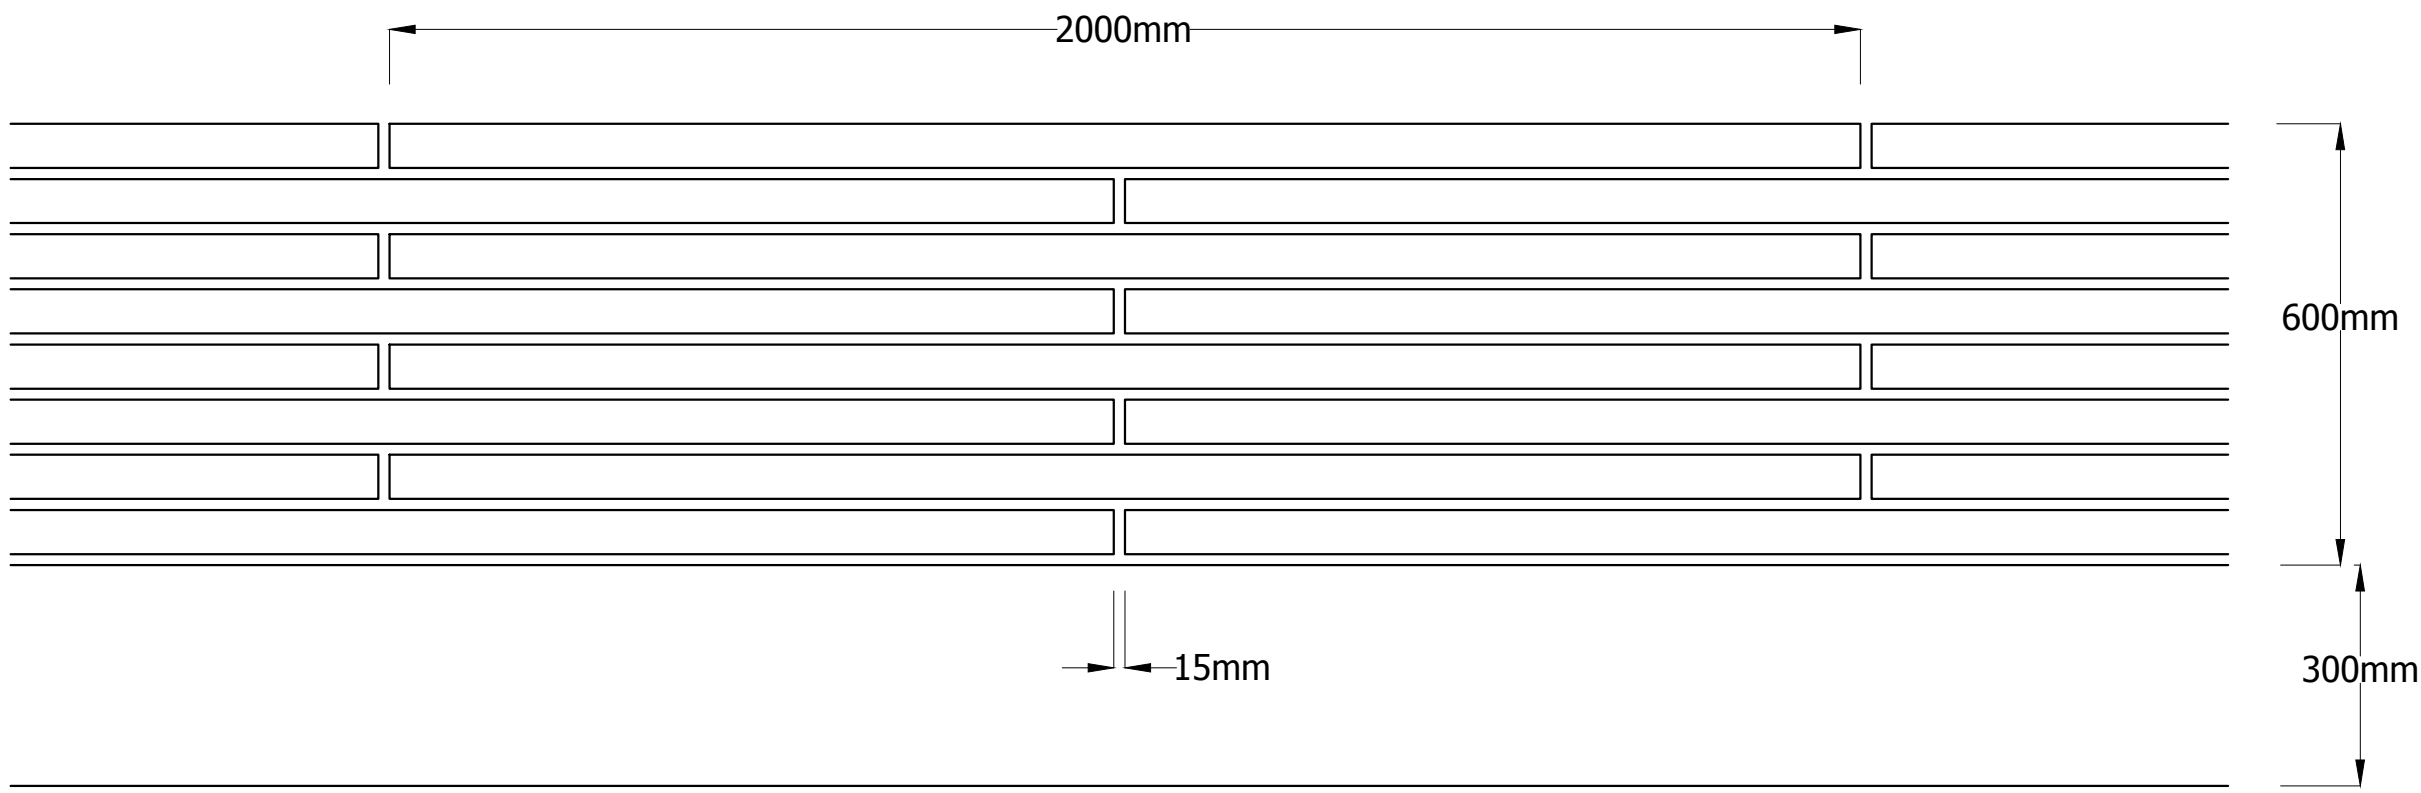


1a Timber Terrace Plan
Scale 1:10

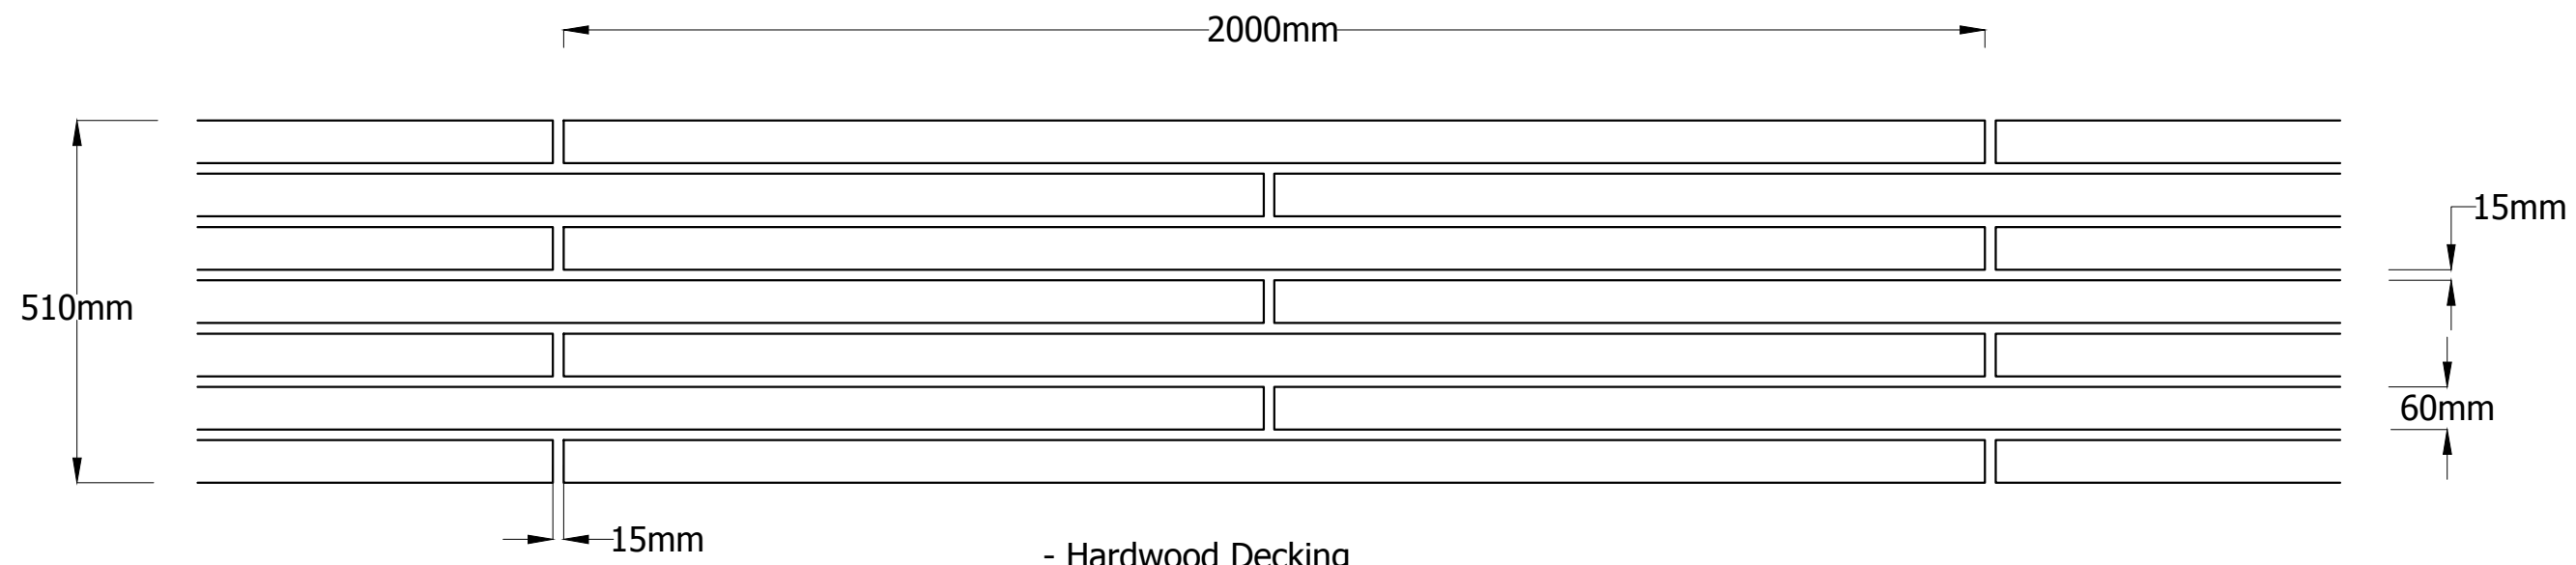

1b Timber Terrace Elevation
Scale 1:10

- Hardwood Decking
- 5mm Radius Edges and Ends
- 60x60x2m
- Stainless Steel Wood Screws
- Countersink and Plugged to match
- No Visible Fixing
- Min timber length 600mm. Where shorter pieces result from mitres adjacent to stone use over-length sections

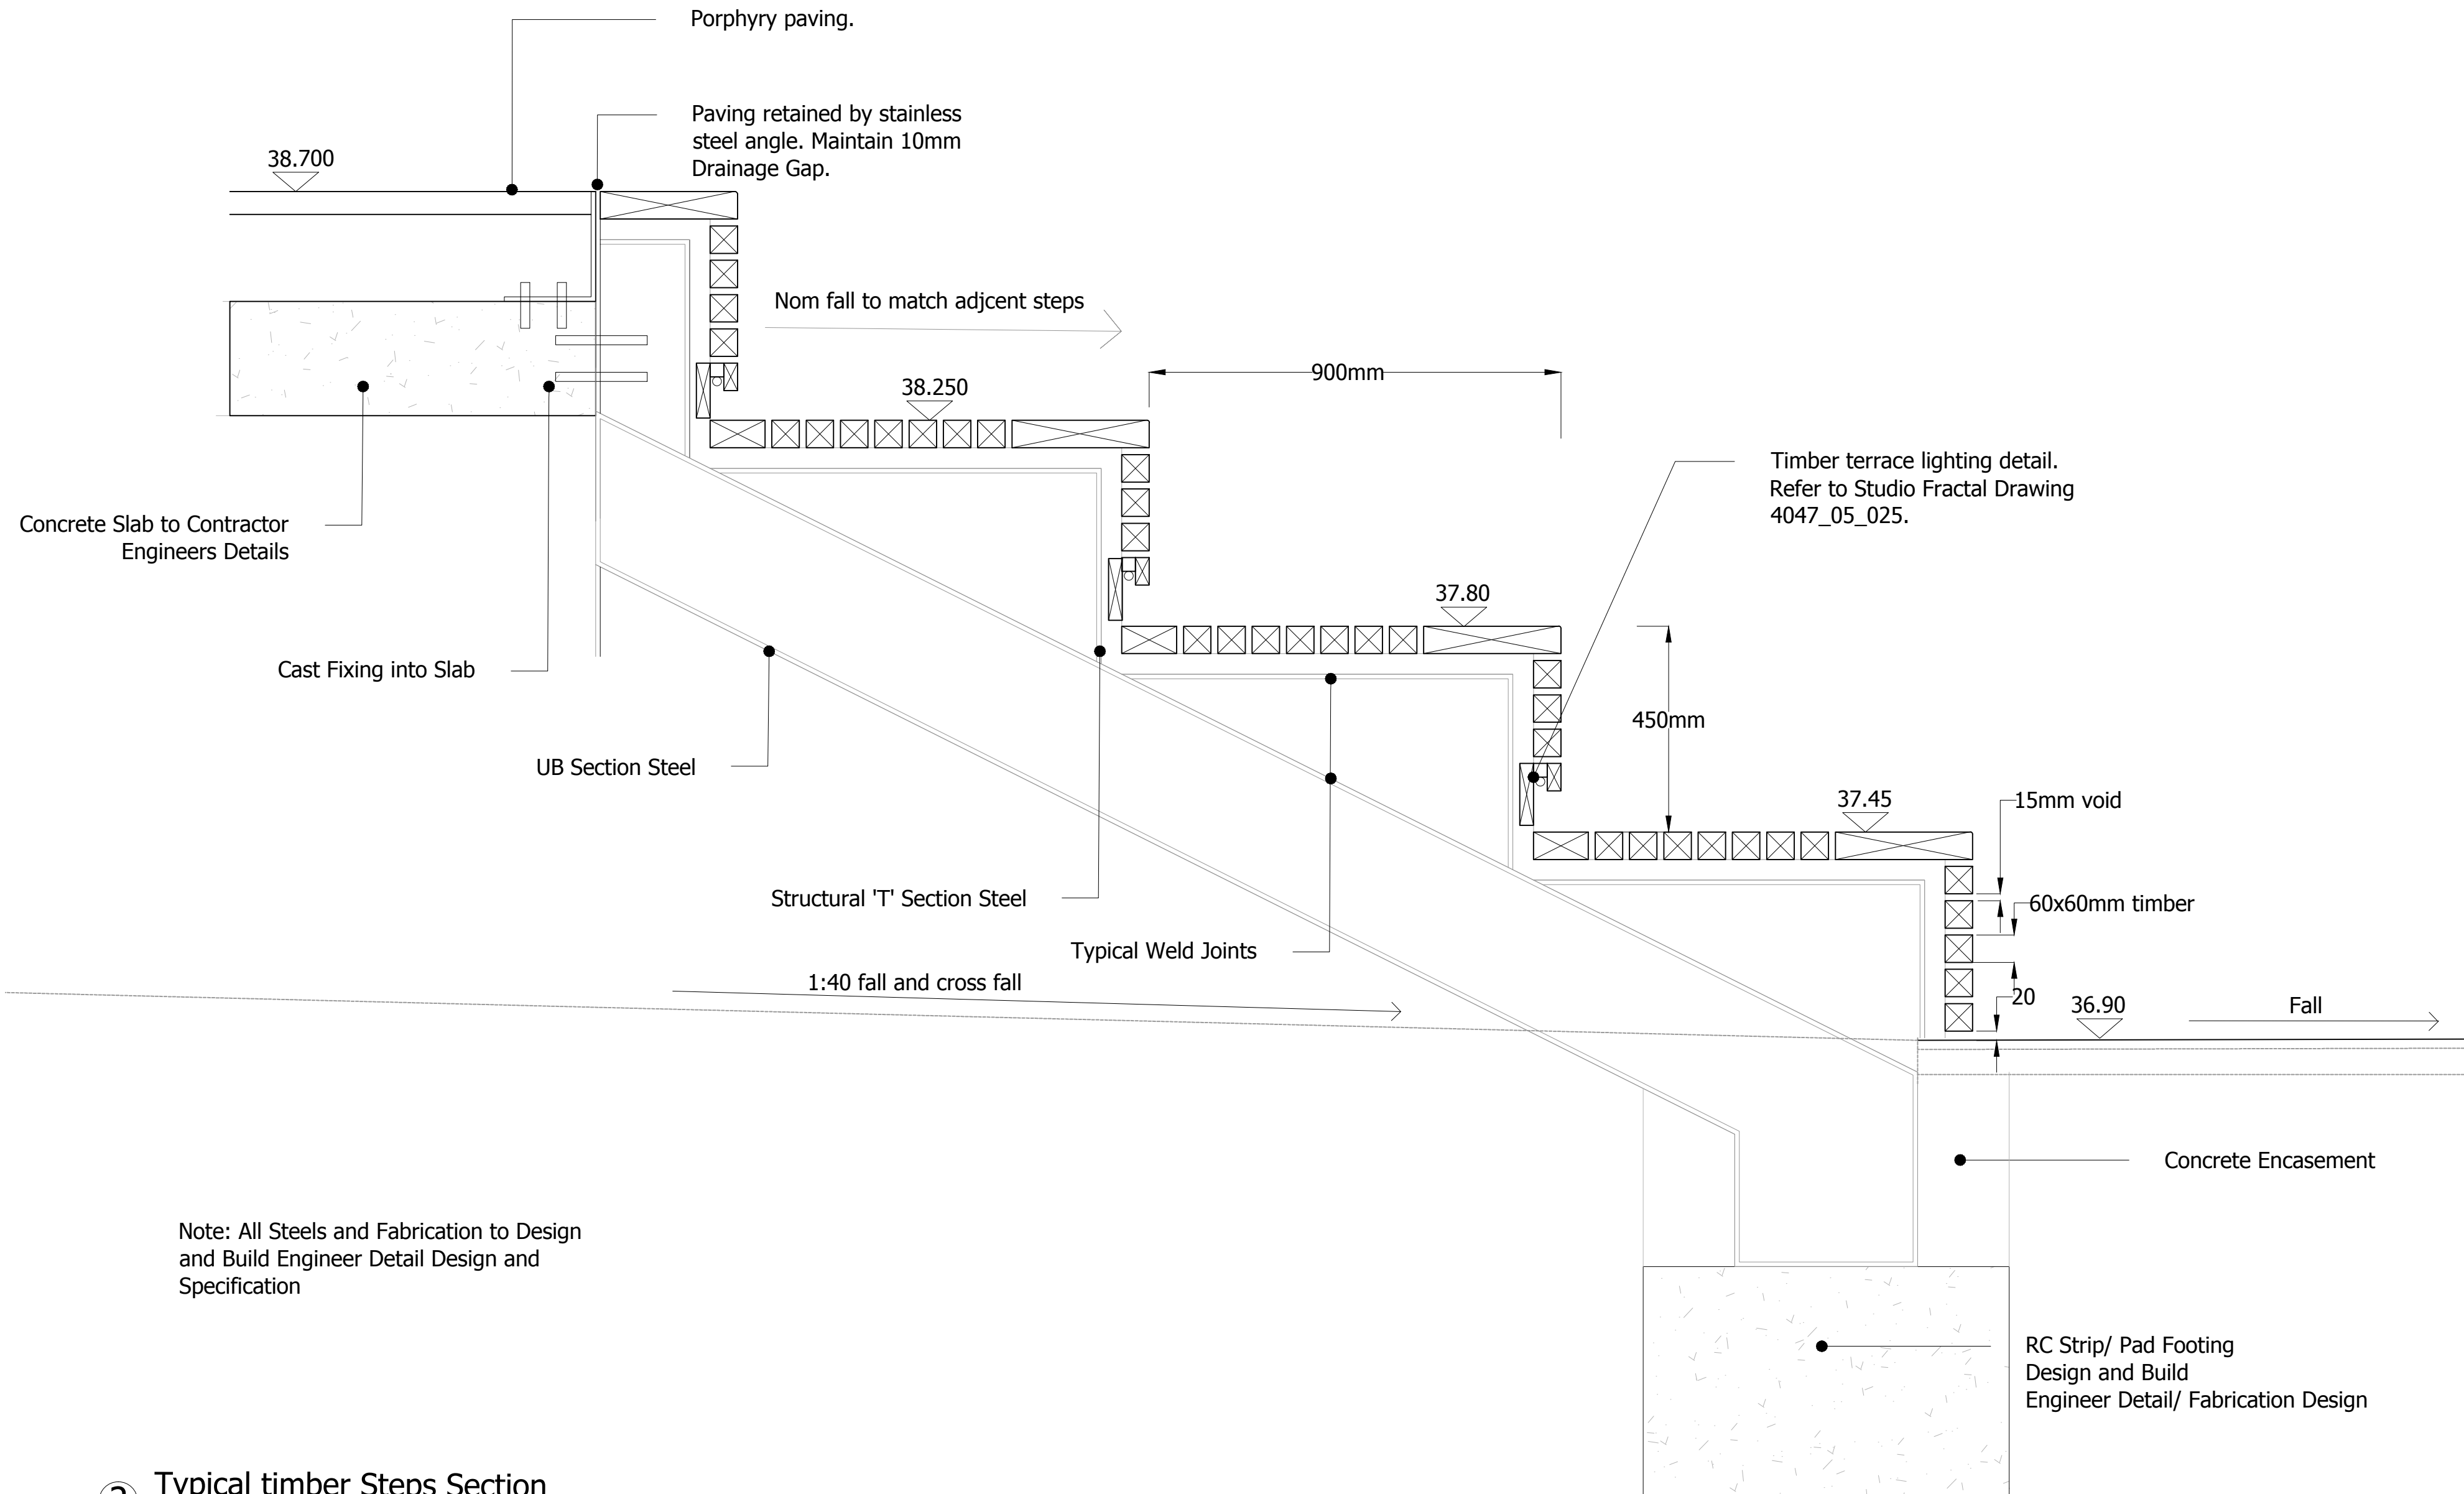

2 Typical timber Steps Section
Scale 1:10

PLANNING

Project:
Oracle Riverside
Reading

Drawing Title:
Landscape Detail
Typical Timber Clad Steps

Date	Scale	Drawn by	Check by
11.09.15	As shown at A1	NO	MY
Project No	Drawing No	Revision	
19699	RG-L-300-02	-	

**BARTON
WILLMORE**

Planning • Master Planning & Urban Design
Architecture • Landscape Planning & Design • Project Services
Environmental & Sustainability Assessment • Graphic Design

bartonwillmore.co.uk



Offices at Reading London Bristol Cambridge Cardiff Ebbw Vale Edinburgh Leeds Manchester Solihull