



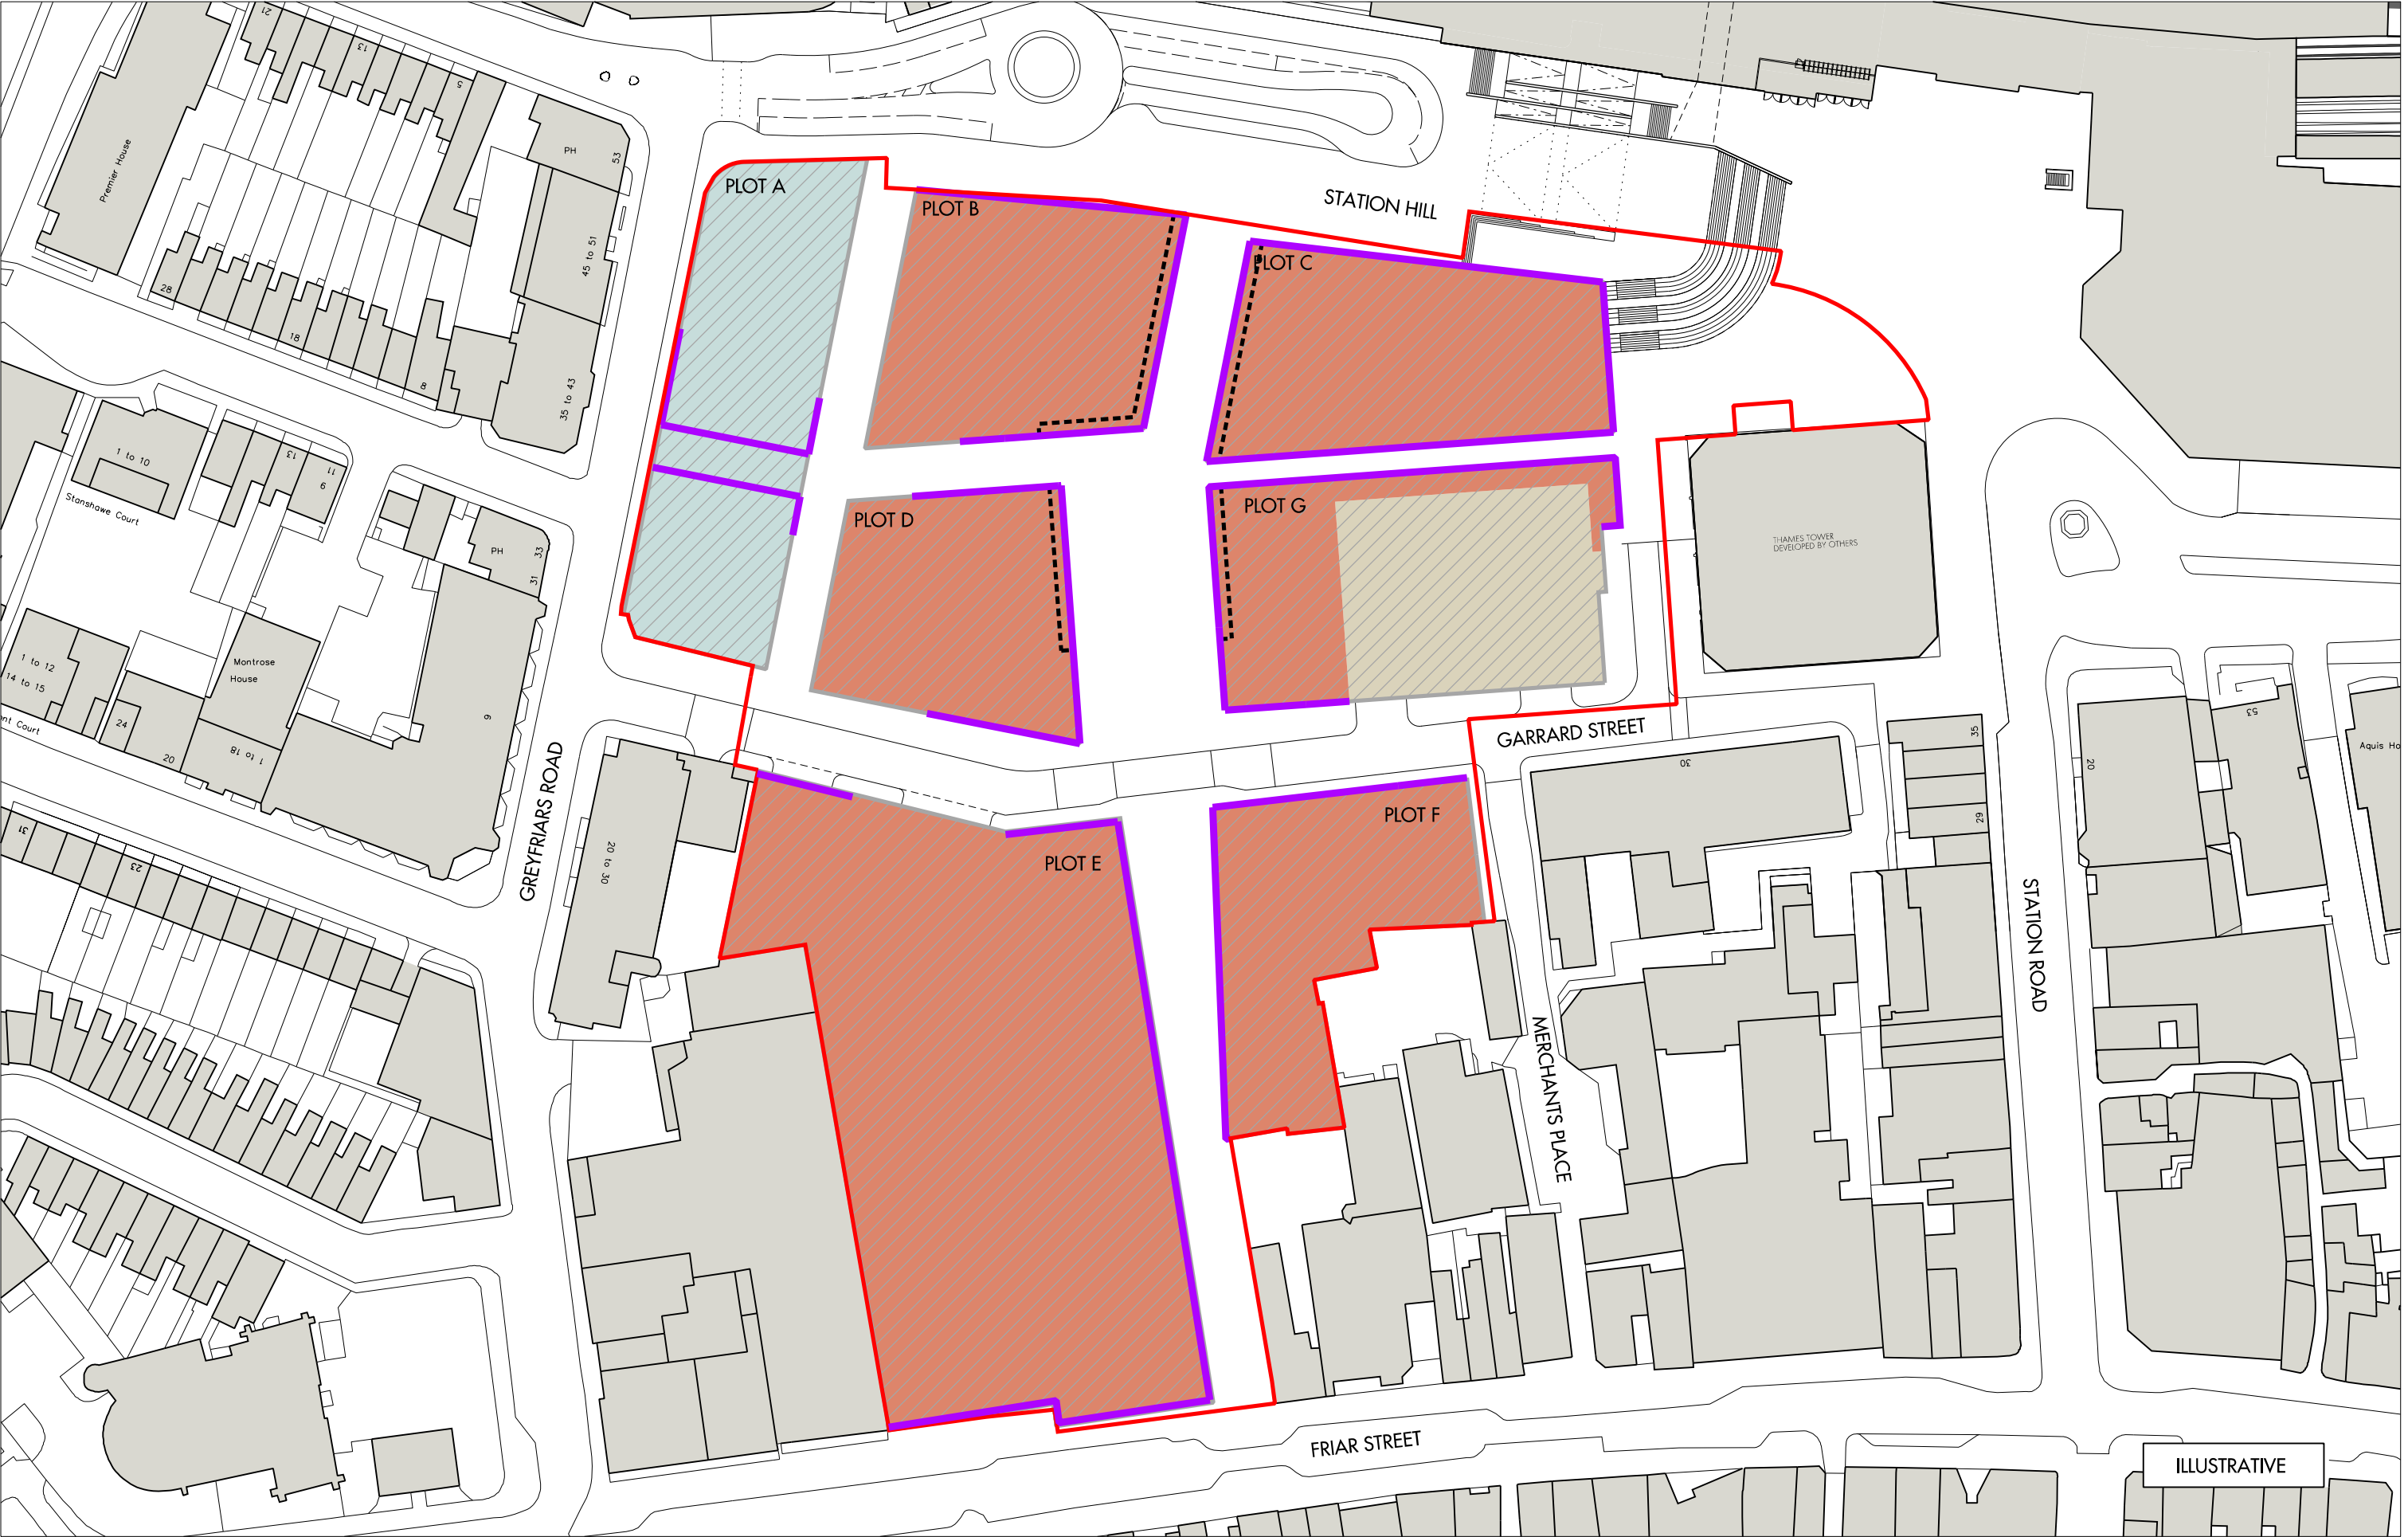

REV	DATE	DESCRIPTION	CHD
00	07.07.15	ISSUED FOR INFORMATION (ILLUSTRATIVE ONLY)	SB

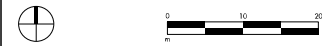

KEY

- COMBINED APPLICATION BOUNDARY
- DEVELOPMENT PLOTS
- PREDOMINANTLY OFFICE USE
- PREDOMINANTLY RETAIL USE
- PREDOMINANTLY CAR PARKING
- ACTIVE FRONTAGE ZONE
NOTE: ACTIVE FRONTAGE INCLUDES SHOP FRONTS, OFFICE AND RESIDENTIAL LOBBIES AS DEFINED IN DEVELOPMENT SPECIFICATION
- AREA WHERE COLONNADES MUST BE PROVIDED
NOTE: SEE DESIGN CODES FOR RULES GOVERNING THE LOCATION OF SETBACKS TO UPPER LEVELS

Allies and Morrison
85 Southwark Street
London SE1 0HX
020 7921 0100
020 7921 0101
info@alliesandmorrison.com
A&M JOB NO: 698