


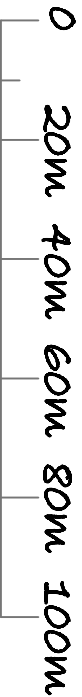


LOCATION PLAN

SCALE 1:1250



BLOCK PLAN

SCALE 1:500

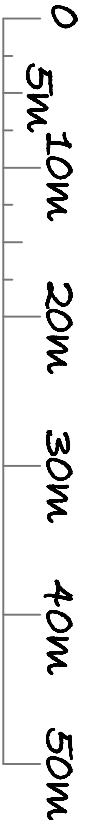

PROJECT: 9 QUEENSBOROUGH DRIVE
CAVERSHAM
RG4 7JA

DRAWING TITLE:
BLOCK AND LOCATION
PLANS

CREATIVE DESIGN
AND STRUCTURE

NEWTOWN HOUSE NEWTOWN ROAD
HENLEY-ON-THAMES RG9 1HG
Tel 01491 411922

DRAWN BY:
SCALE: AS STATED
DATE: OCT 2015

DRAWING NO.
54714-06

REV.