
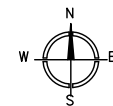
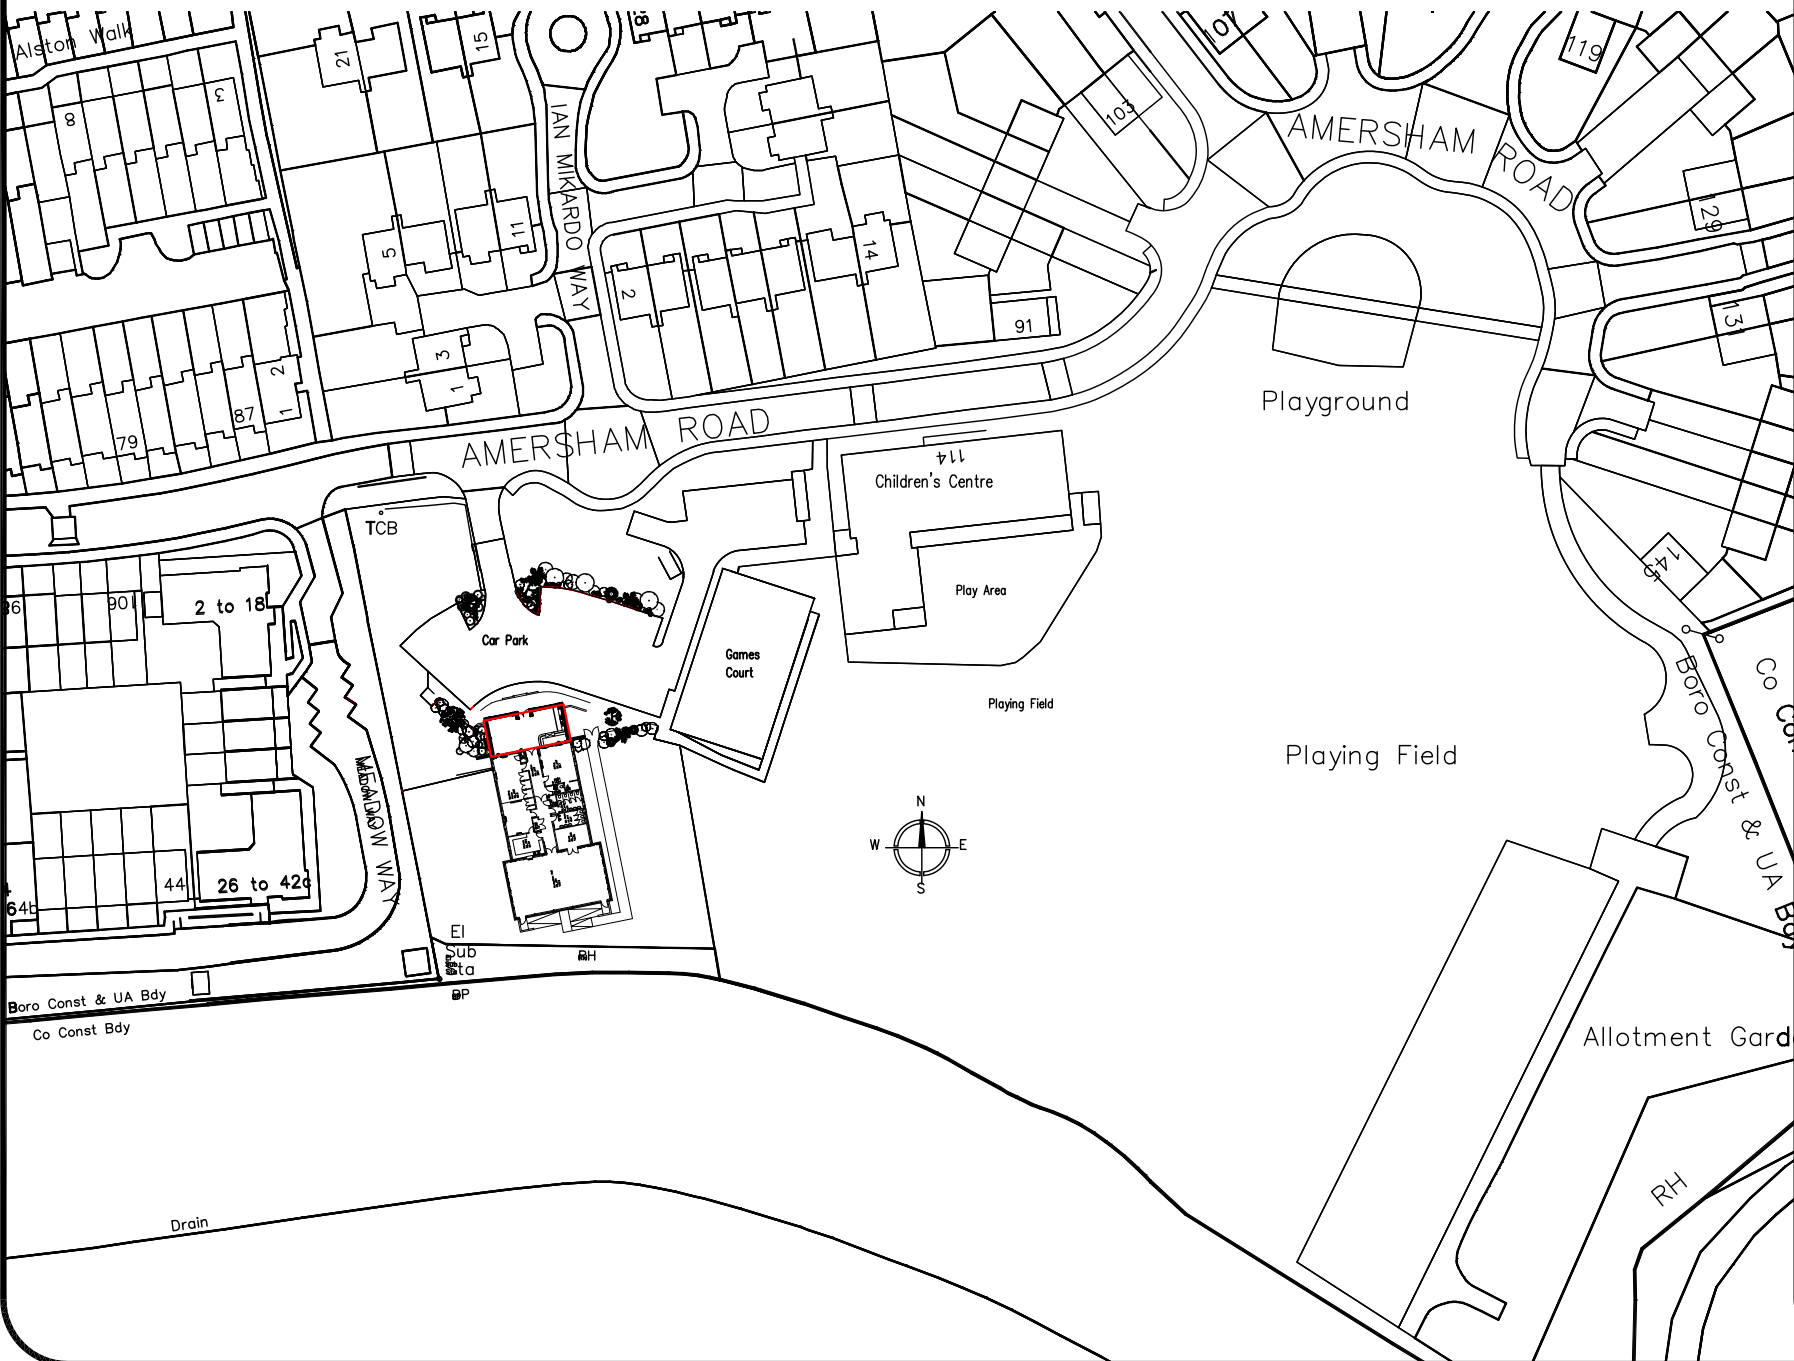


Based upon the Ordnance Survey 1:1250 mapping with the permission of Her Majesty's Stationary Office (c) Crown Copyright. Unauthorise reproduction infringes Crown Copyright and may lead to prosecution or civil proceedings. Licence Number LA 079049.

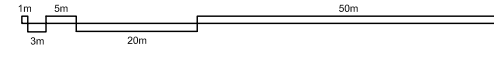

General Notes

No.	Revision/Issue	Date

Reading Borough Council
 Working better with you
www.reading.gov.uk
 Property Services, 19 Bennet Road,
 Reading RG2 0QX. Tel: 0118 937 3094

Project Name and Address
 Amersham Road Extension
 Cafe & Community Space
 Lower Caversham
 Reading RG4 5BP
Location Plan

Project Amersham Rd	Sheet ARYC (P) 001
Date 23.12.2015	
Scale A4 © 1:1250	