



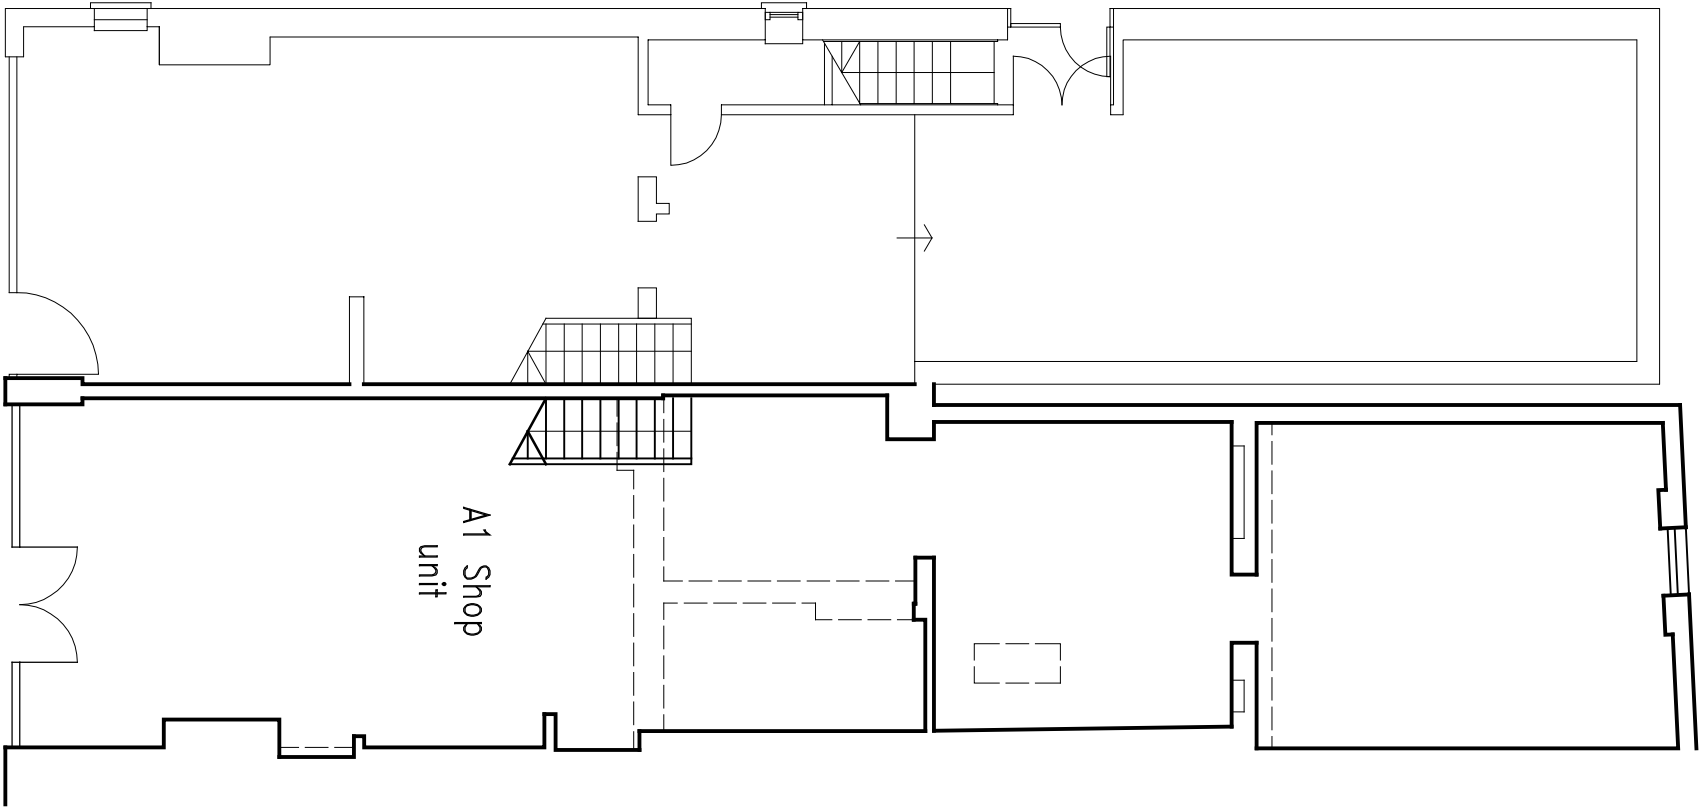


GROUND FLOOR

89 Coversham Road

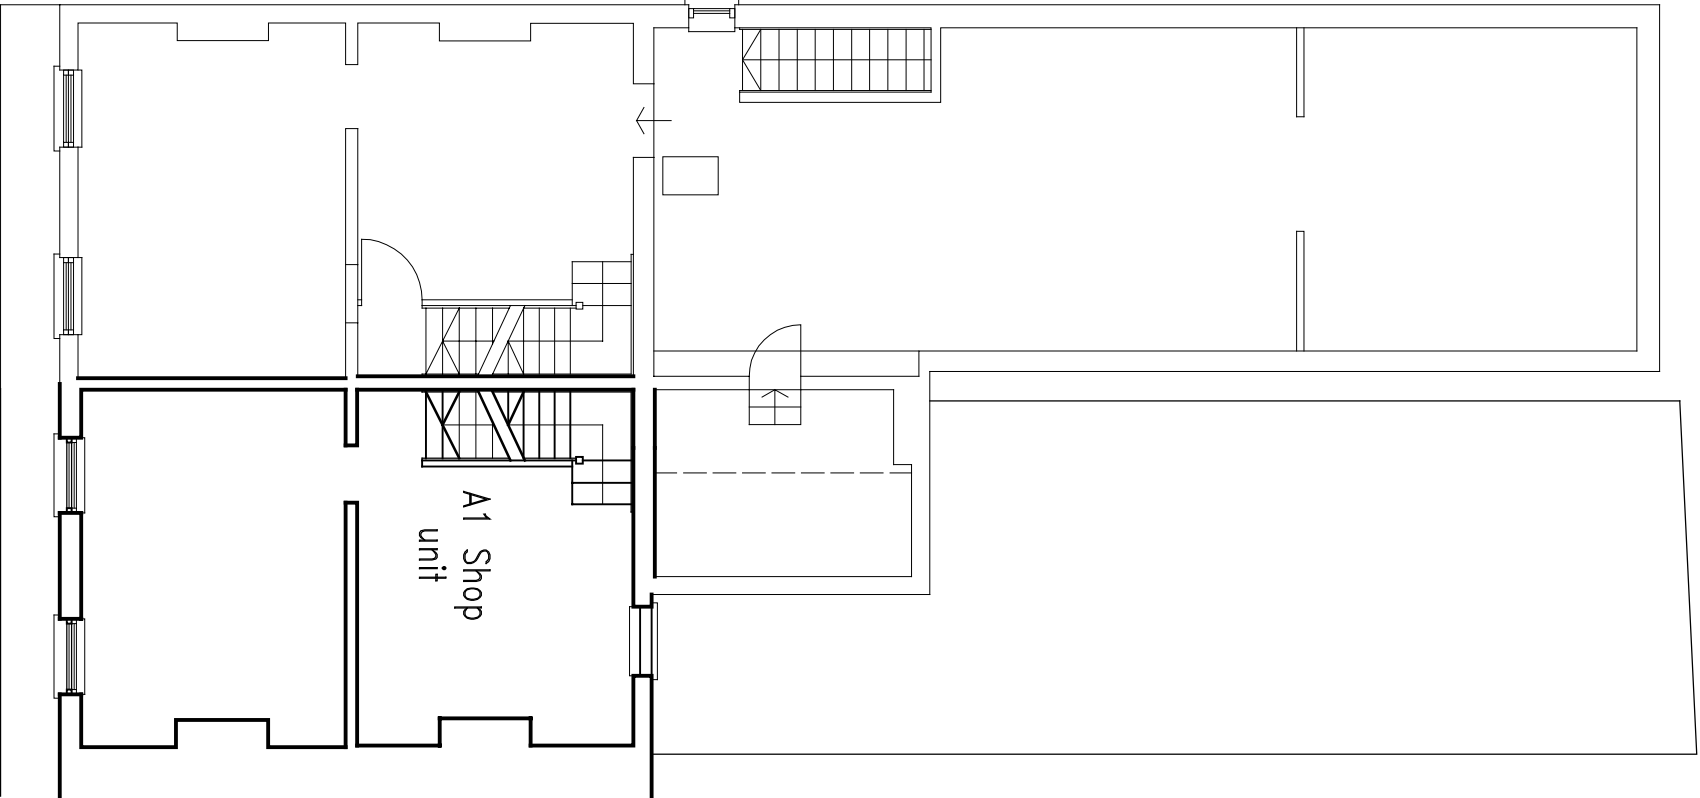

FIRST FLOOR

89 Coversham Road

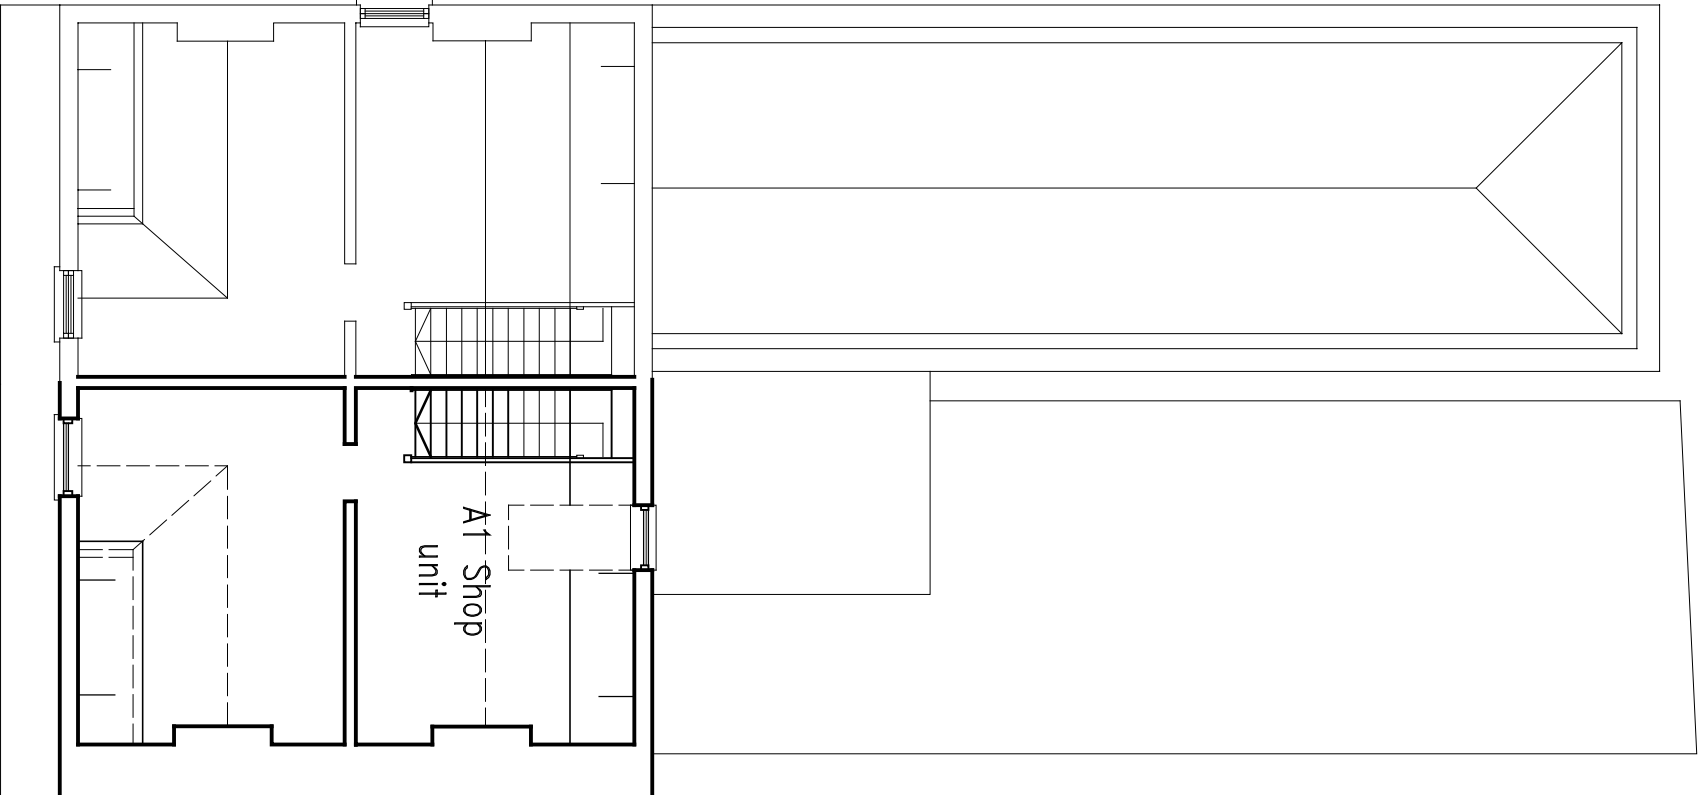

SECOND FLOOR

89 Coversham Road

DAVID CLARKE ASSOCIATES

Architects · Engineers · Energy Consultants

6 Moorfield Road Orpington Kent BR6 0HQ
T +44 (0)20 8332 9696 F +44 (0)1689 819 911
E DCA@dcdlondon.com W www.dcdlondon.com
DAVID CLARKE ASSOCIATES – a division of Steve Bailey Ltd regd no 4818836

© This drawing is copyright. To be read in conjunction with all project documentation. Do not scale. All dimensions to be checked on site

Details



MGS Commercial Ltd
89 Coversham Road
Reading

Existing Plans

Rev	Description	Chkd	Date

Codref:--	Drawn	Checked	Scale	Date
	DA	BB	1:1000&S	Dec 2015

Job number	Status	Drawing No	Rev
1734	P	105	—

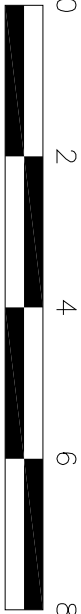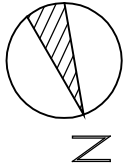

Scale 1:100