1m 5m
1/2m 3m 10m

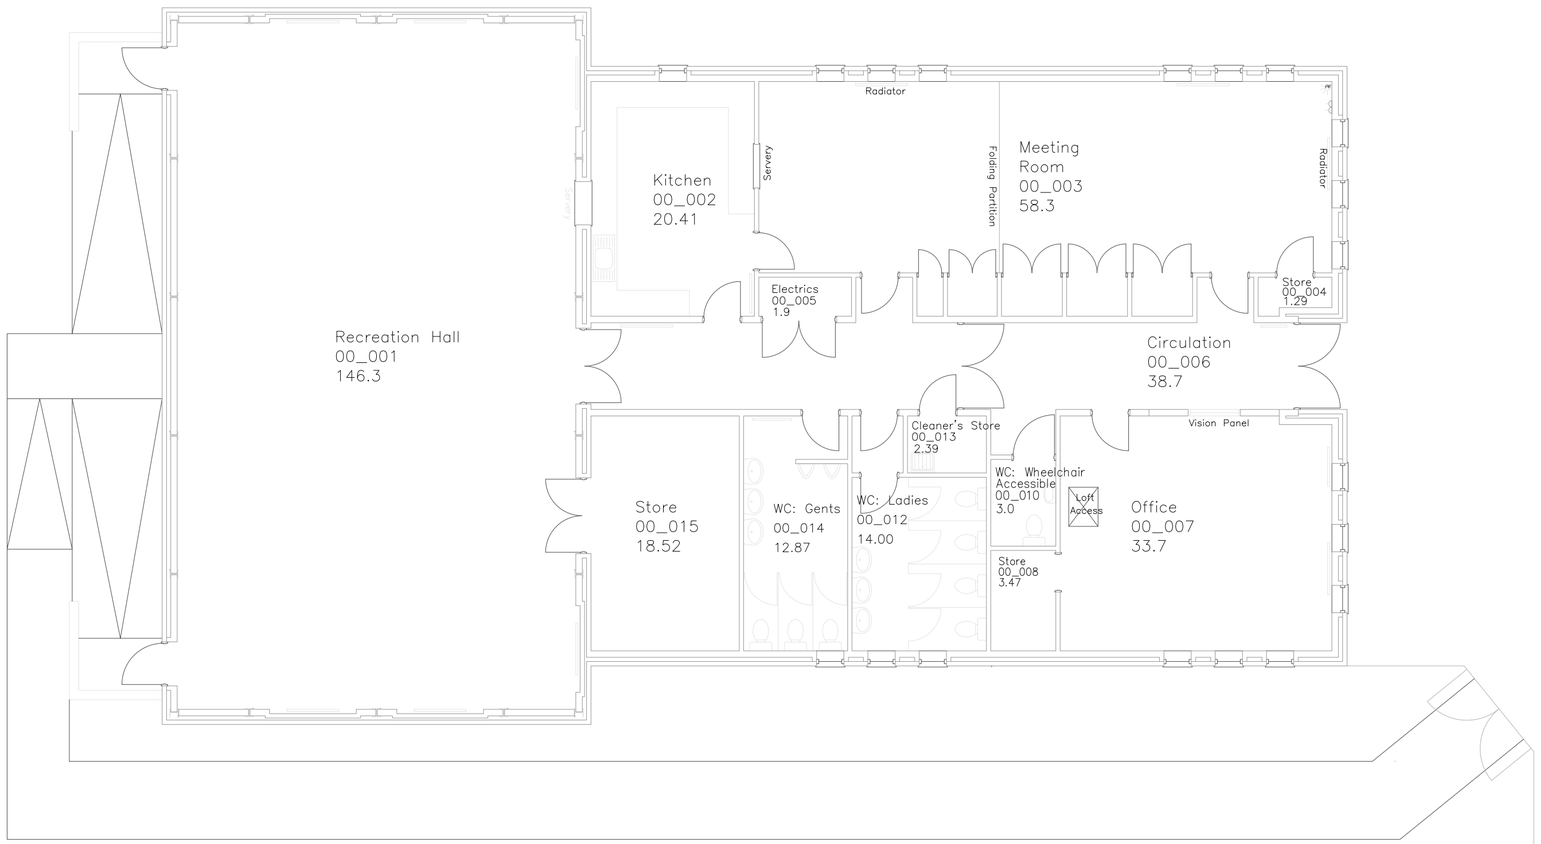

General Notes

No.	Revision/Issue	Date

Firm Name and Address

Reading Borough Council
Working better with you
www.reading.gov.uk
Property Services, 19 Bennet Road, Reading
RG2 0QX. Tel: 0118 937 3094

Project Name and Address

Amersham Road Extension
Cafe & Community Space
Lower Caversham
Reading RG4 5BP

Existing Floor Plan

Project	Sheet
Amersham Rd	ARYC (P) 003
Date: 23.12.2015	
Scale: A2 @ 1:100	