


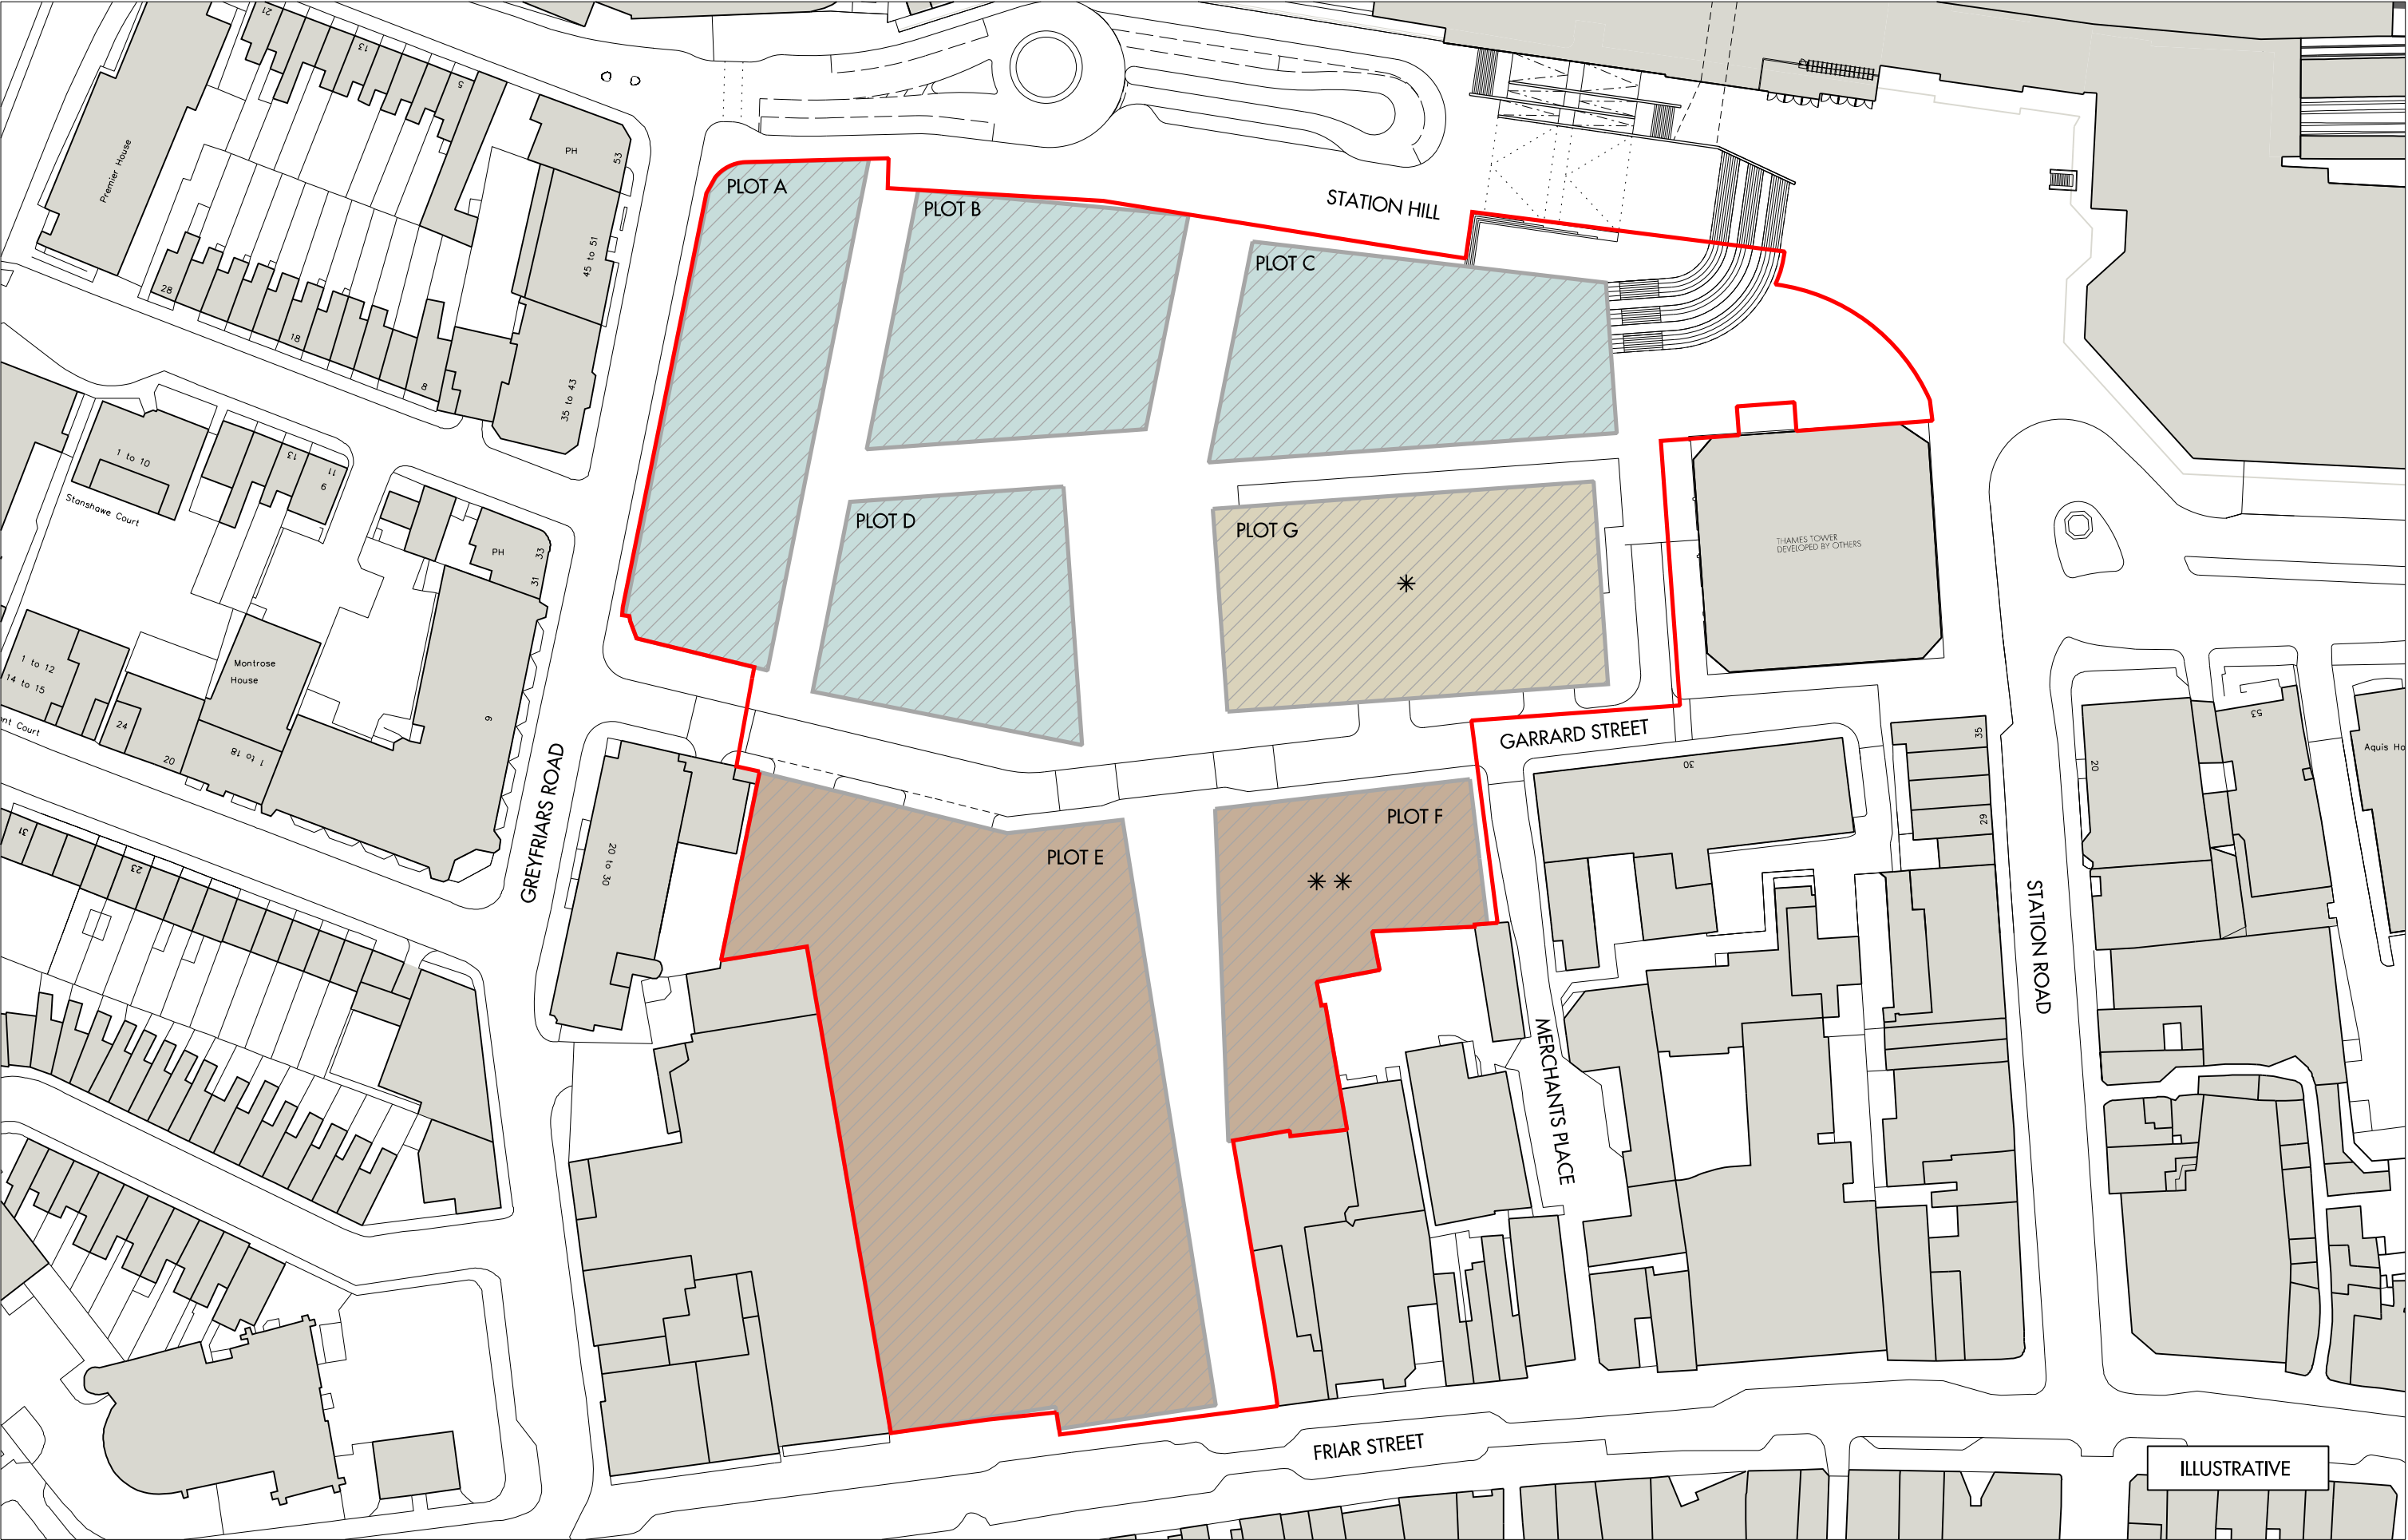

REV	DATE	DESCRIPTION	CHKD
00	07.07.15	ISSUED FOR INFORMATION (ILLUSTRATIVE ONLY)	JCB

- KEY
- COMBINED APPLICATION BOUNDARY
 - DEVELOPMENT PLOTS
 - PREDOMINANTLY RESIDENTIAL USE

- PREDOMINANTLY CAR PARKING
- PREDOMINANTLY OFFICE USE
- LEISURE USE AT ROOF LEVEL
- POSSIBLE LEISURE USE AT FIRST FLOOR LEVEL

NOTE: SEE DESIGN CODES FOR RULES GOVERNING THE LOCATION OF SETBACKS TO UPPER LEVELS

Allies and Morrison
85 Southwark Street
London SE1 0HX
telephone 020 7921 0100
facsimile 020 7921 0101
email info@alliesandmorrison.com
A&M JOB NO: 698

STATION HILL: READING
ILLUSTRATIVE PLAN:SH3 AND ENLARGED PLOT E
UPPER FLOOR USES
698_04_216
SCALE 1:500 @A1 1:1000@A3

00
Revision