


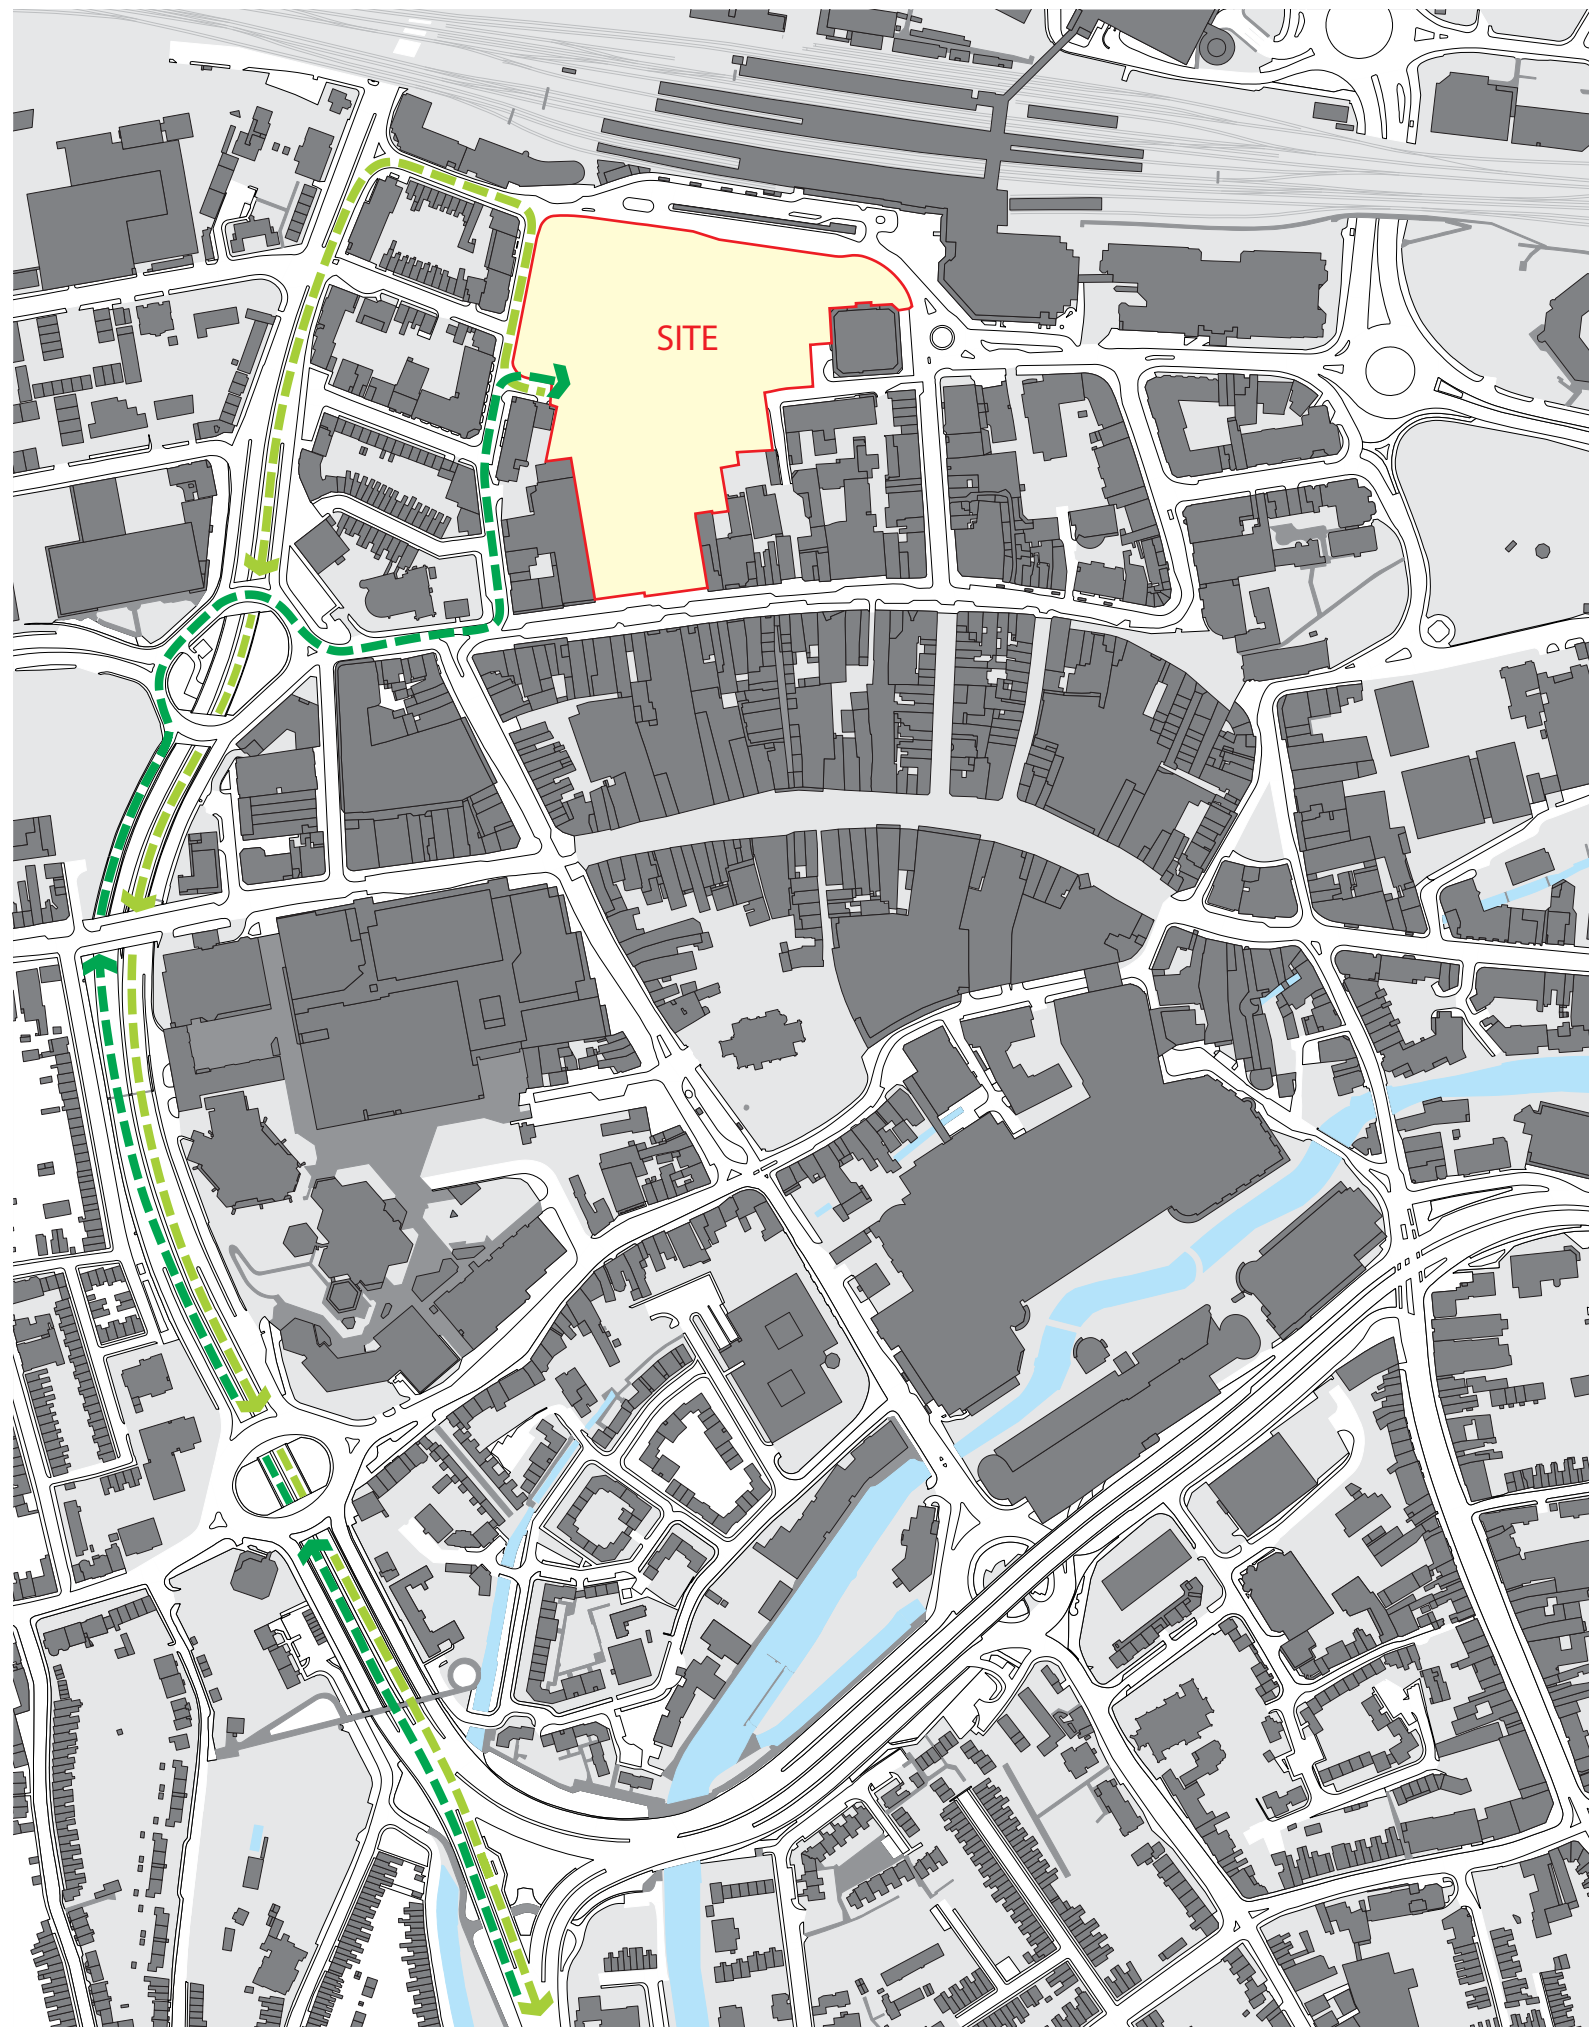

-  Site Boundary
-  Construction Traffic Inbound
-  Construction Traffic Outbound

Source: Peter Brett Associates

Project Details	WIB12350-111: Station Hill, Reading
Figure Title	Figure 6.2: Construction Routing Plan
Figure Ref	WIB12350-111_GR_ES_6.2A
Date	2015
File Location	\\s-incs\weed\projects\12350\111\graphics\es\issued figures
www.watermangroup.com	