


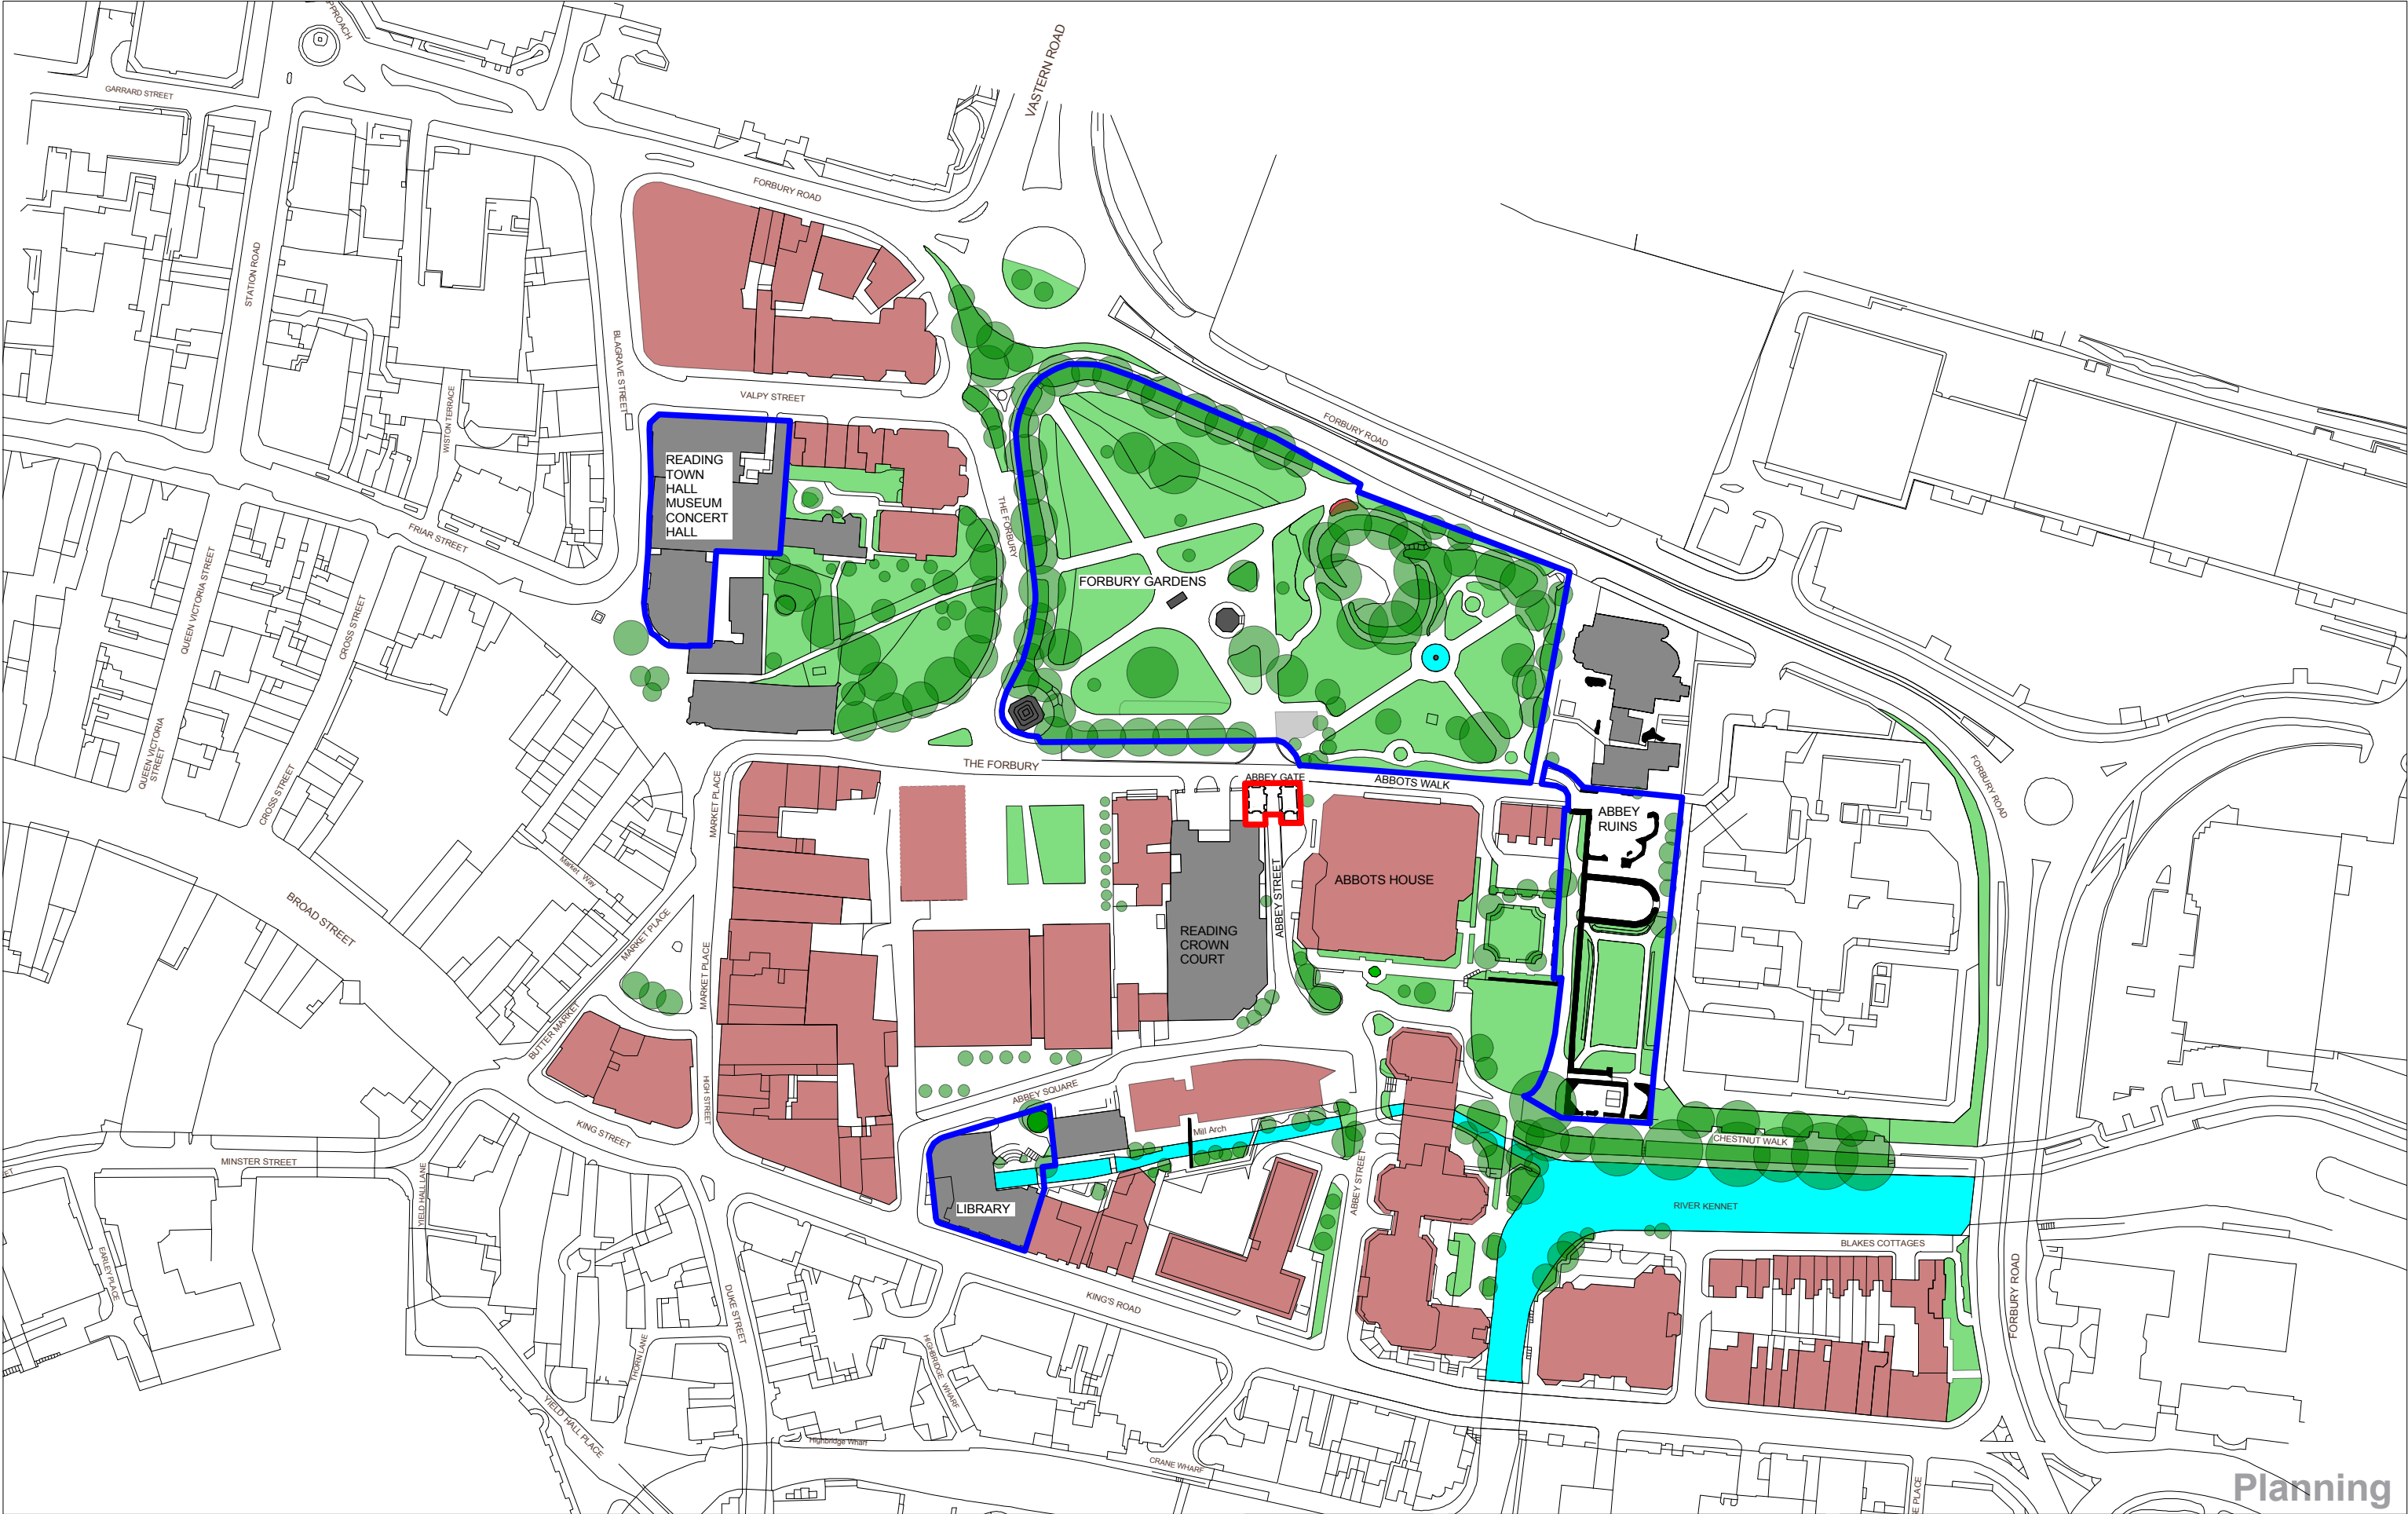

- Application Site
- Other land owned by Applicant

Notes

- This drawing is © copyright Hampshire County Council 2012. No unauthorised reproduction of any kind is permitted.
- No Dimensions to be scaled from this drawing
- This map is reproduced from Ordnance Survey material with the permission of Ordnance Survey on behalf of the controller of Her Majesty's Stationery Office © Crown copyright. Unauthorised reproduction infringes Crown Copyright and may lead to prosecution or civil proceedings. (100019180), (2012)

rev	description	date	by
A	Survey	03.06.13	LH

Hampshire County Council

PROJECT
Reading Abbey Revealed
The Abbey Gate

SCALE
1:1000@A1
1:2000@A3

DATE
29/05/13

DRAWN
LH

CHKD

DRAWING No.
E02488 - 100

FILE REF.
E02800-100 & 200 Plans

REVISION

HCC Property Services,
Three Minsters House,
76 High Street, Winchester SO23 8UL.
tel: (01962) 847801

SHEET CONTENTS
Location Plan