


SCALE 1:1250 ORIGIN 41742E 175320N LOCATION 202 FULLY PRINT SIZE 1000MM TITLE BLOCK POSITION DATE 07/06/94 TIME 14:59 SITE 750 AREA 2000M² USER JAMES

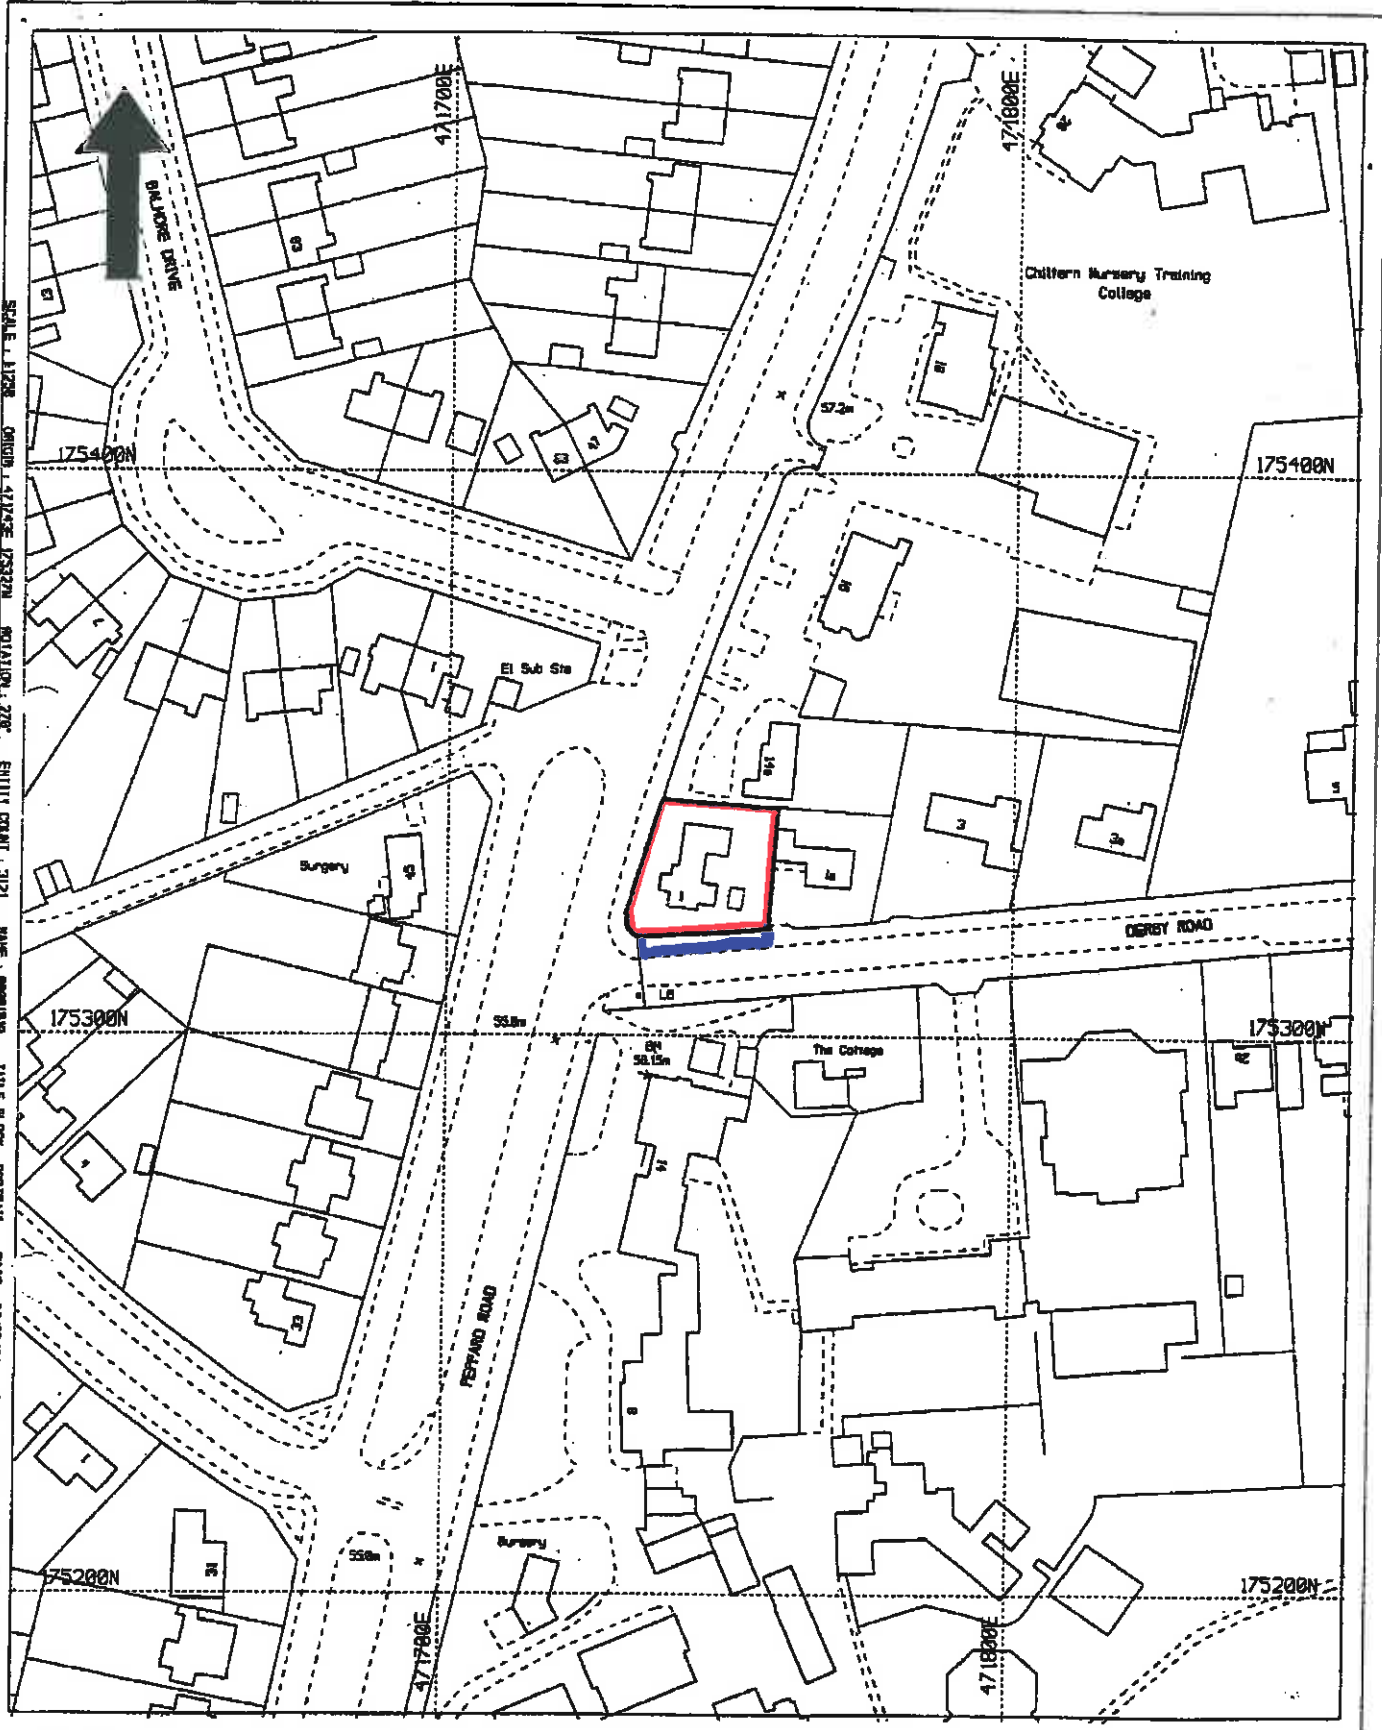

Title: 1 DERBY ROAD

Date: 07/06/94

Drg No.

Scale: 1:1250

Based upon the 1983 Ordnance Survey 1:1250 mapping with the permission of the Controller of Her Majesty's Stationery Office © Crown Copyright. Unauthorized reproduction infringes Crown copyright and may lead to prosecution or civil proceedings.



Reading
BOROUGH COUNCIL