




NOTES
Use figured dimensions only. Scale drawing only when a scale bar is present. All dimensions to be checked by user and any discrepancies must be reported to the architect immediately. Do not proceed with work commences. Read this drawing with all relevant materials.

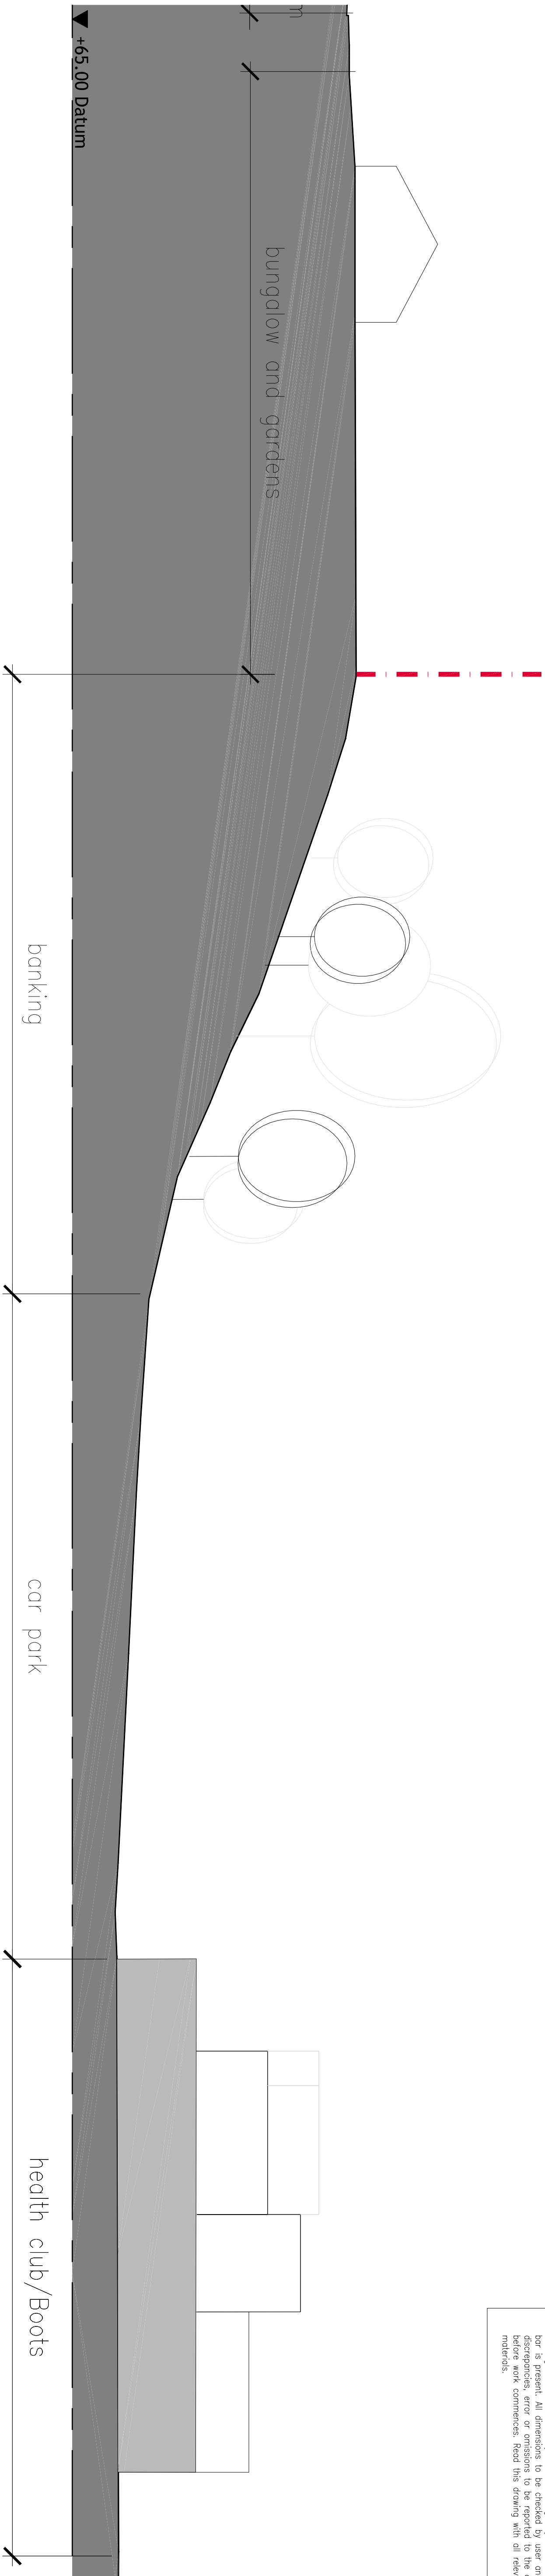

Part 1 - Section D-D
Scale - 1:200

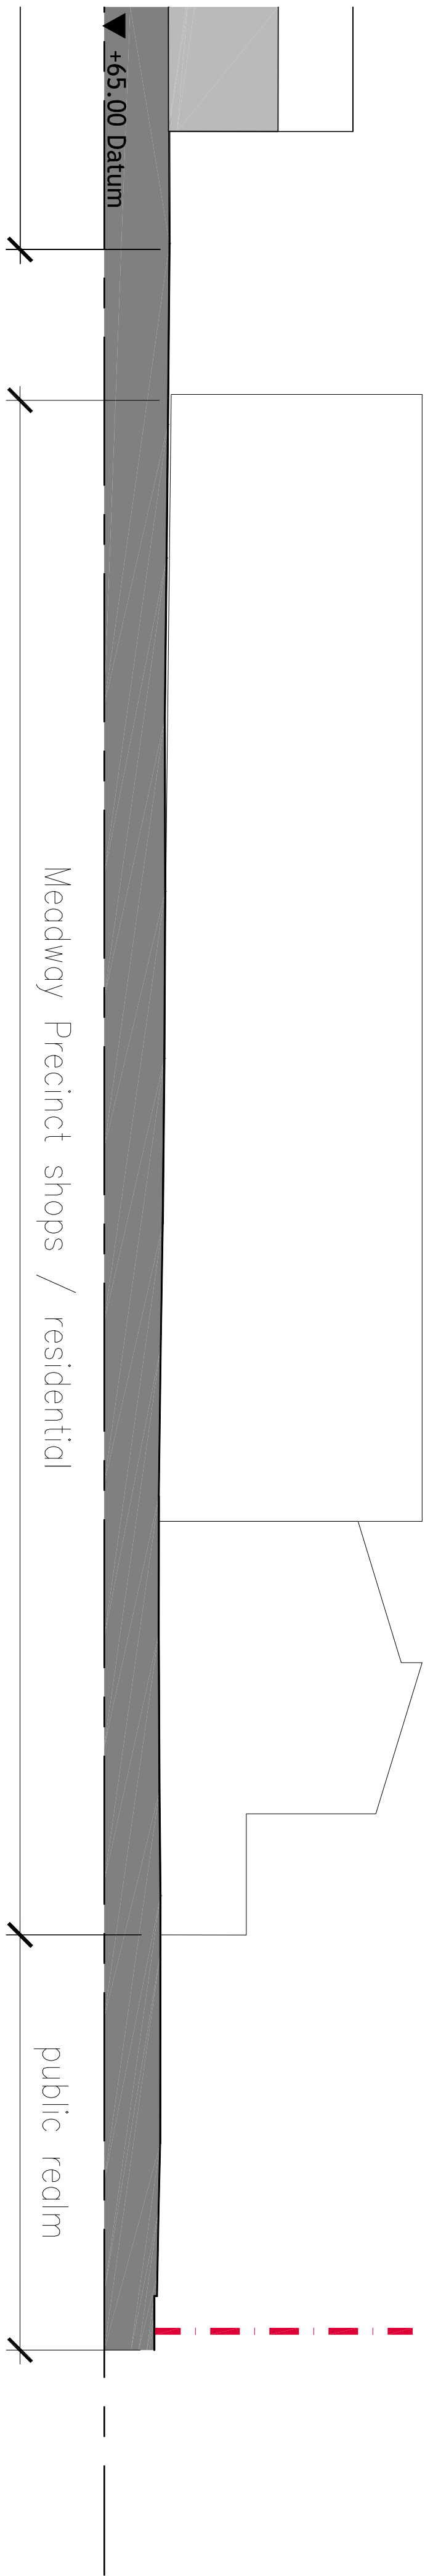




Part 2 - Section D-D
Scale - 1:200

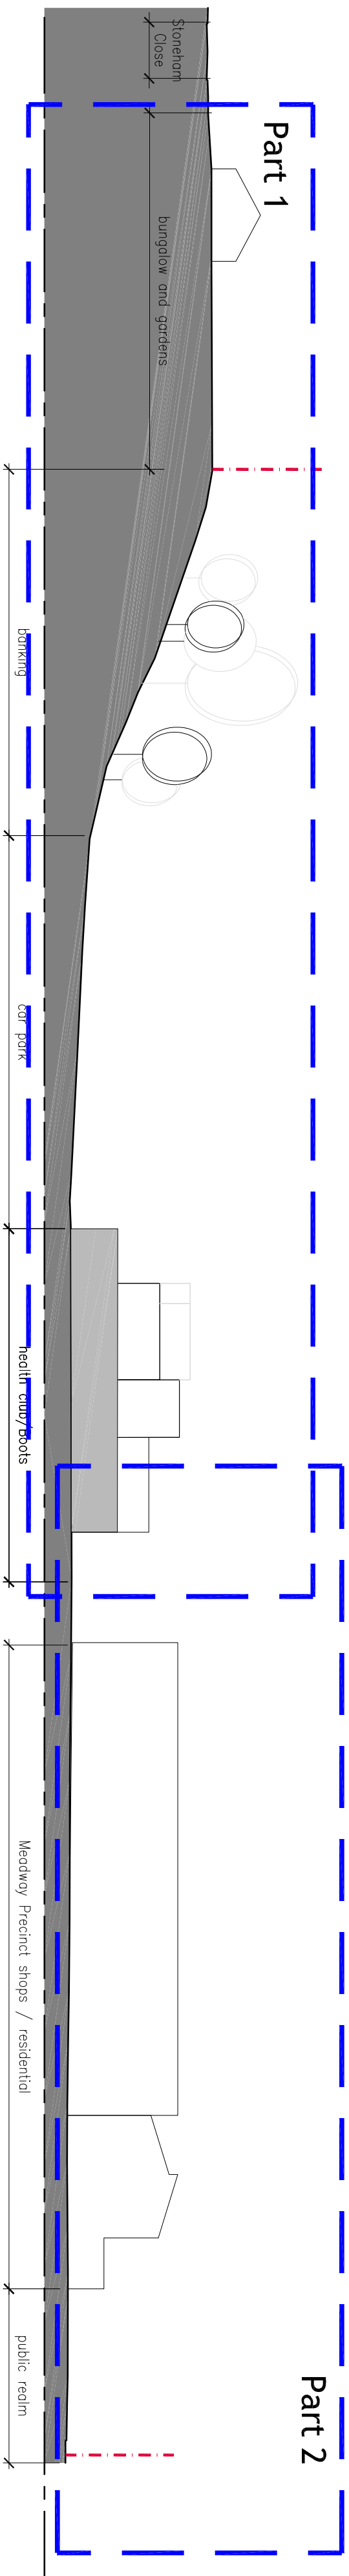

Section D-D
Scale - 1:500



KEY PLAN - NTS

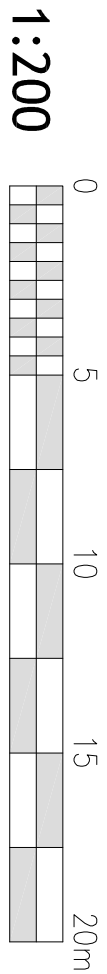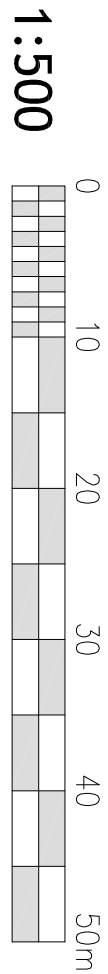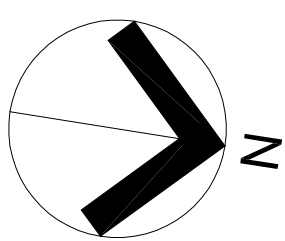

Rev Date Dm Chkd Description

Purpose of Issue: PLANNING

Client:

Chillingham Ltd

Project:

Tilehurst, Reading

Drawing Title:

Existing Section D-D

Revision:

1

2

3

4

5

6

7

8

9

10

11

12