

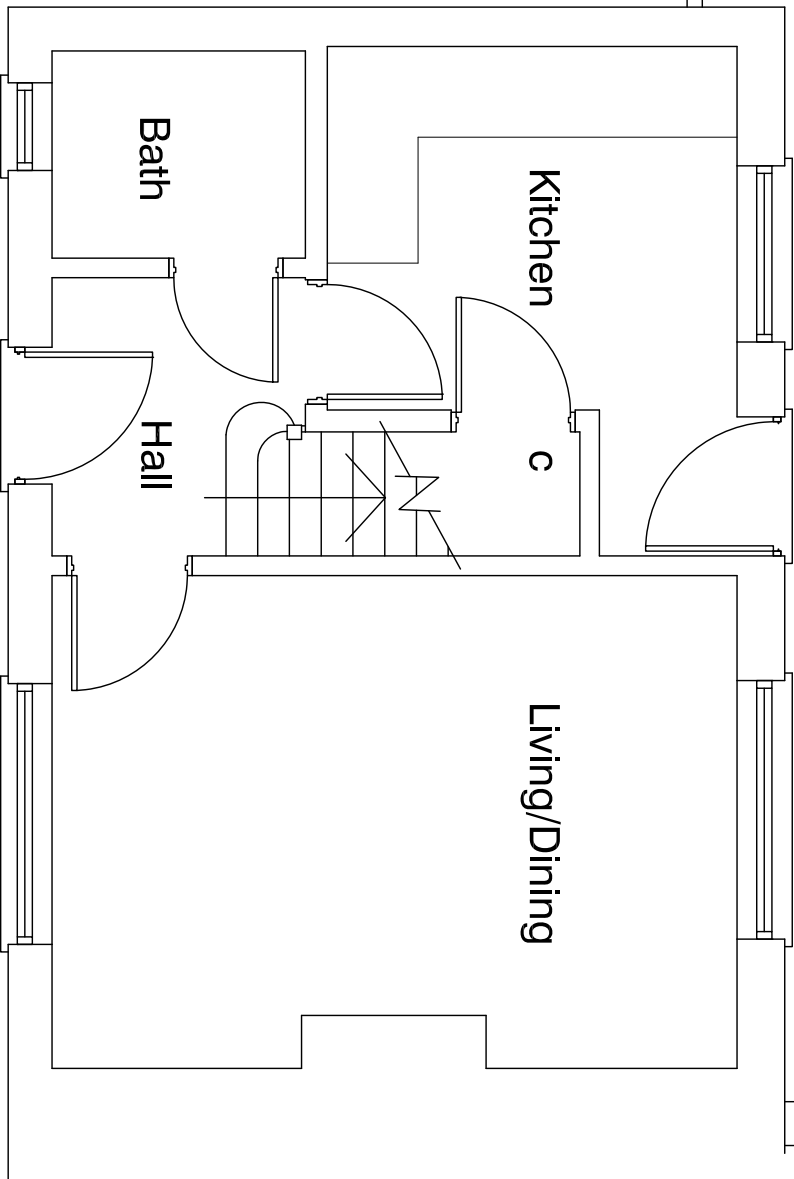


No.	Revision	Date
-	-	-

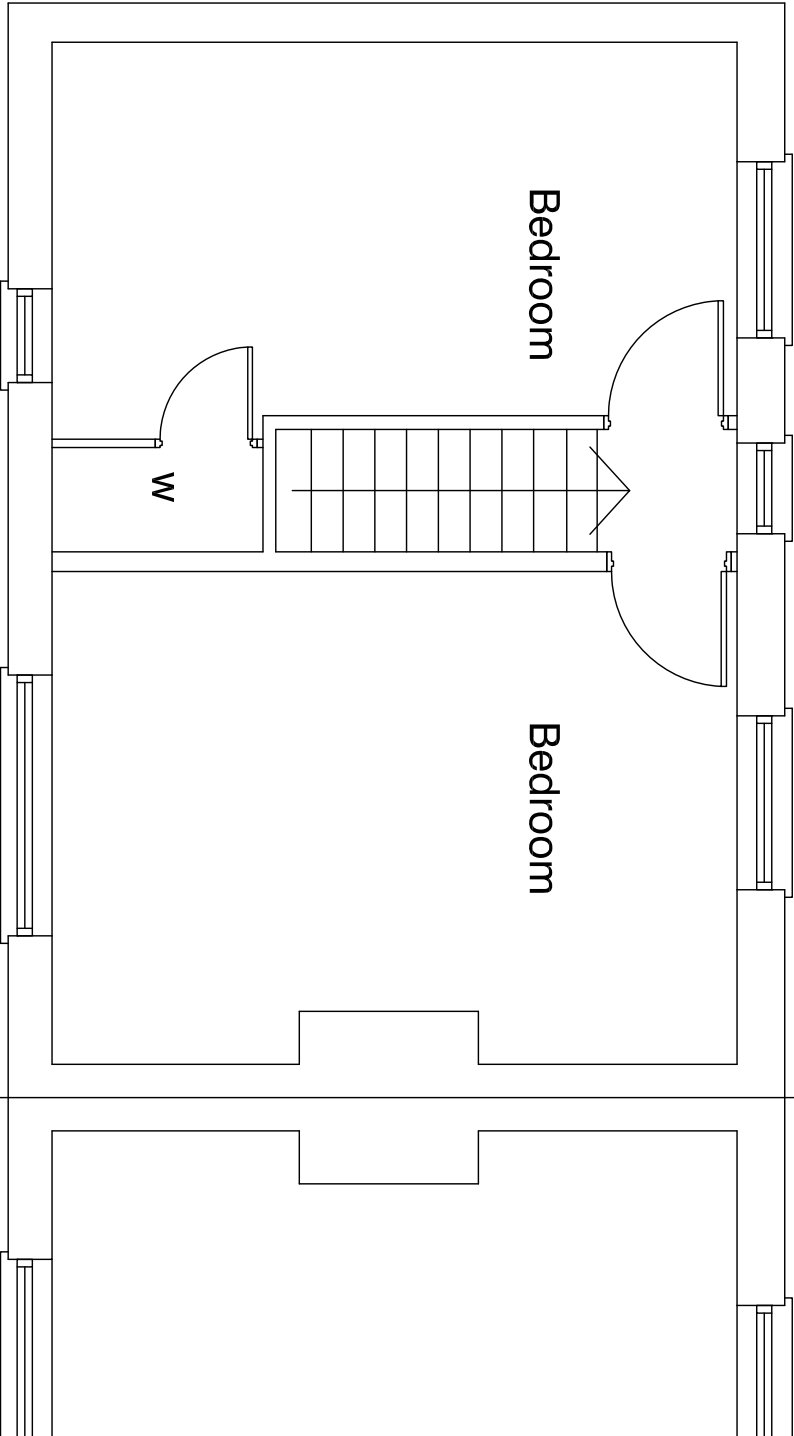

Ground Floor
EXISTING PLANS

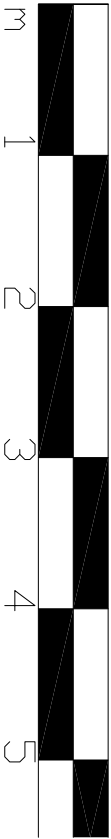

First Floor

RAMMURTI DESIGN LTD
 ARCHITECTURAL & PLANNING SERVICES
 268 TILEHURST ROAD, READING RG30 2NE
 TEL/FAX: 01189510628 MOB: 07799883574

PROPOSED REVISED PROPOSALS TO INCLUDE
 PART SINGLE STOREY REAR EXTENSION TO
 APPROVED PROPOSALS FOR DOUBLE STOREY
 REAR EXTENSION TO EXISTING DWELLING AT
 58 CALLINGTON ROAD READING RG2

Floor Plans - EXISTING
 for Ms I Jones-Zenchenko
 Scale: 1/50
 Date: March 2015