



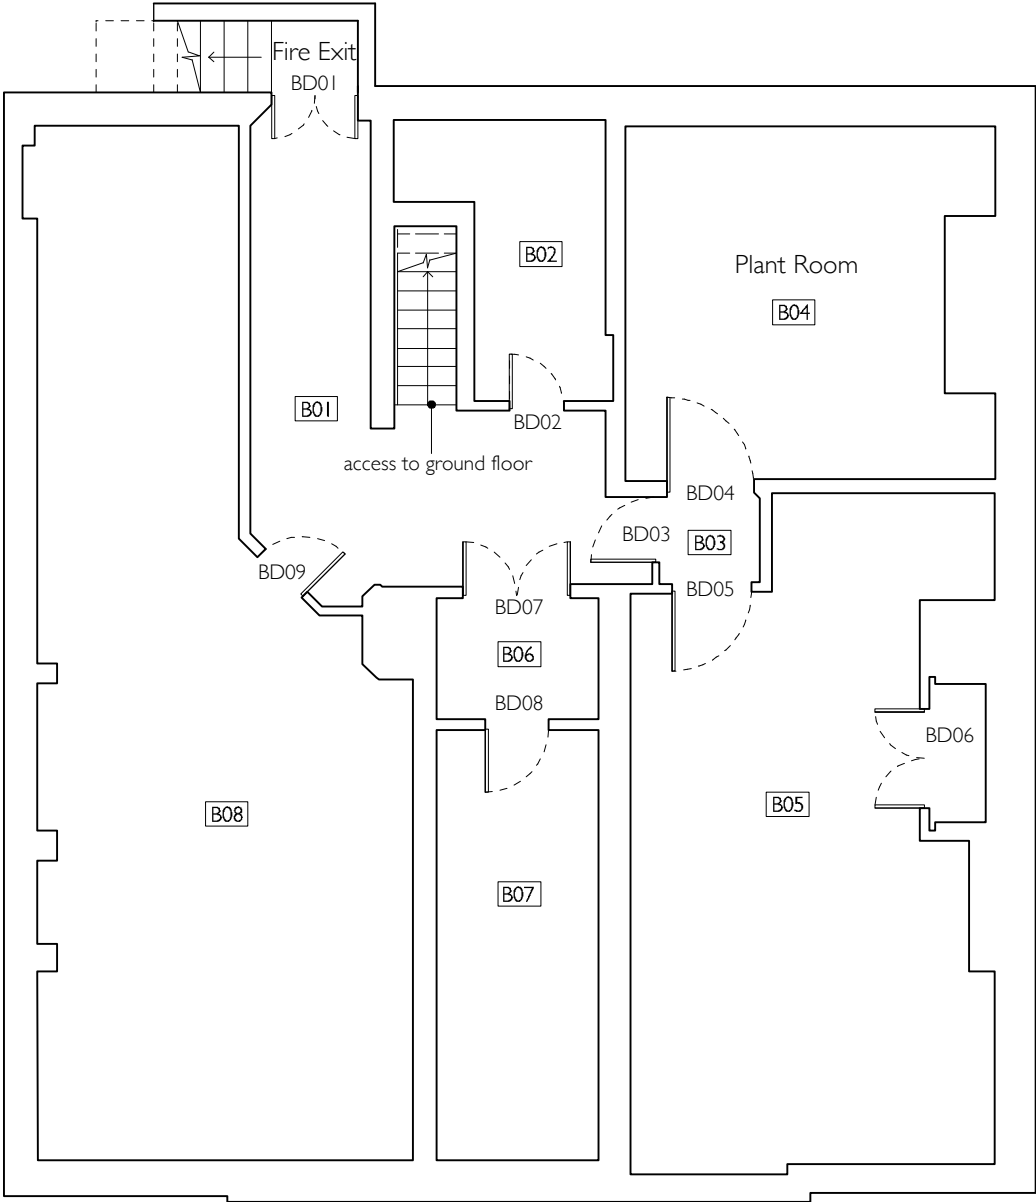

Key
B = Basement Room
BD = Basement Door

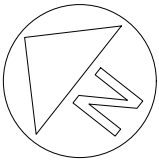

revisions A Room and door labels added

28/8/15
12/8/15

MICHAEL JONES ARCHITECTS Ltd

129 kew road
richmond
surrey
tw9 2pn

tel 020 8948 1863
fax 020 8948 4069
info@mjarchitects.co.uk
www.mjarchitects.co.uk



job title
Seven Bridges House
client
Arc Design & Build

drawing title
Existing Basement Plan
drawing number :
1015.10.01.Exg.021

scale 1:100 @ A3
date August 2015
sheet rev
A3 B
drawn by LR
checked by AB