


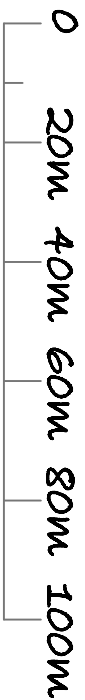


LOCATION PLAN

SCALE 1:1250



BLOCK PLAN

SCALE 1:500

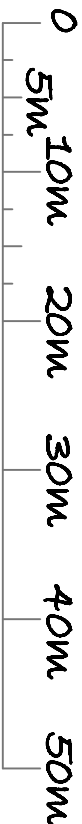

PROJECT: 23 ST PETERS AVENUE
CAVERSHAM
RG4 7DD

DRAWING TITLE
BLOCK & LOCATION
PLANS

CREATIVE DESIGN
AND STRUCTURE

NEWTOWN HOUSE NEWTOWN ROAD
HENLEY-ON-THAMES RG9 1HG
Tel 01491 411922

DRAWN BY
SCALE AS STATED
DATE: DEC 2015

DRAWING NO.
31415-05

REV.